


PRINTED BY THE CHICAGO
CHECKED BY THE CHICAGO



NO.	NAME	DATE	REMARKS	AREA
1.	F. B. Gardner & Co.	Mar. 16, 1873	Acres included in parcel A.	14.00
2.	H. J. Pritchard	Jan. 22, 1872		14.00
3.	Amos Kirtland	Jan. 22, 1872		14.00
4.	David Kirtland	Jan. 22, 1872		14.00
5.	David Kirtland	Jan. 22, 1872		14.00
6.	John Kirtland	Jan. 22, 1872		14.00
7.	John Kirtland	Jan. 22, 1872		14.00
Sheet No. 7 of 23
from Survey Station 1214+40
to Survey Station 1425+60
13-P-10-S
Vandusen Engineer

RIGHT OF WAY AND TRACK MAP
CHICAGO AND NORTH-WESTERN RAILWAY
OPERATED BY THE
C. & N-W. RY. CO.
PENINSULA DIVISION
GREEN BAY, WIS. TO MARINETTE, WIS.
STA. 1214+40 TO STA. 1425 + 60
SCALE 1"= 400 FT.
OFFICE OF CHIEF ENGINEER
CHICAGO, ILL.