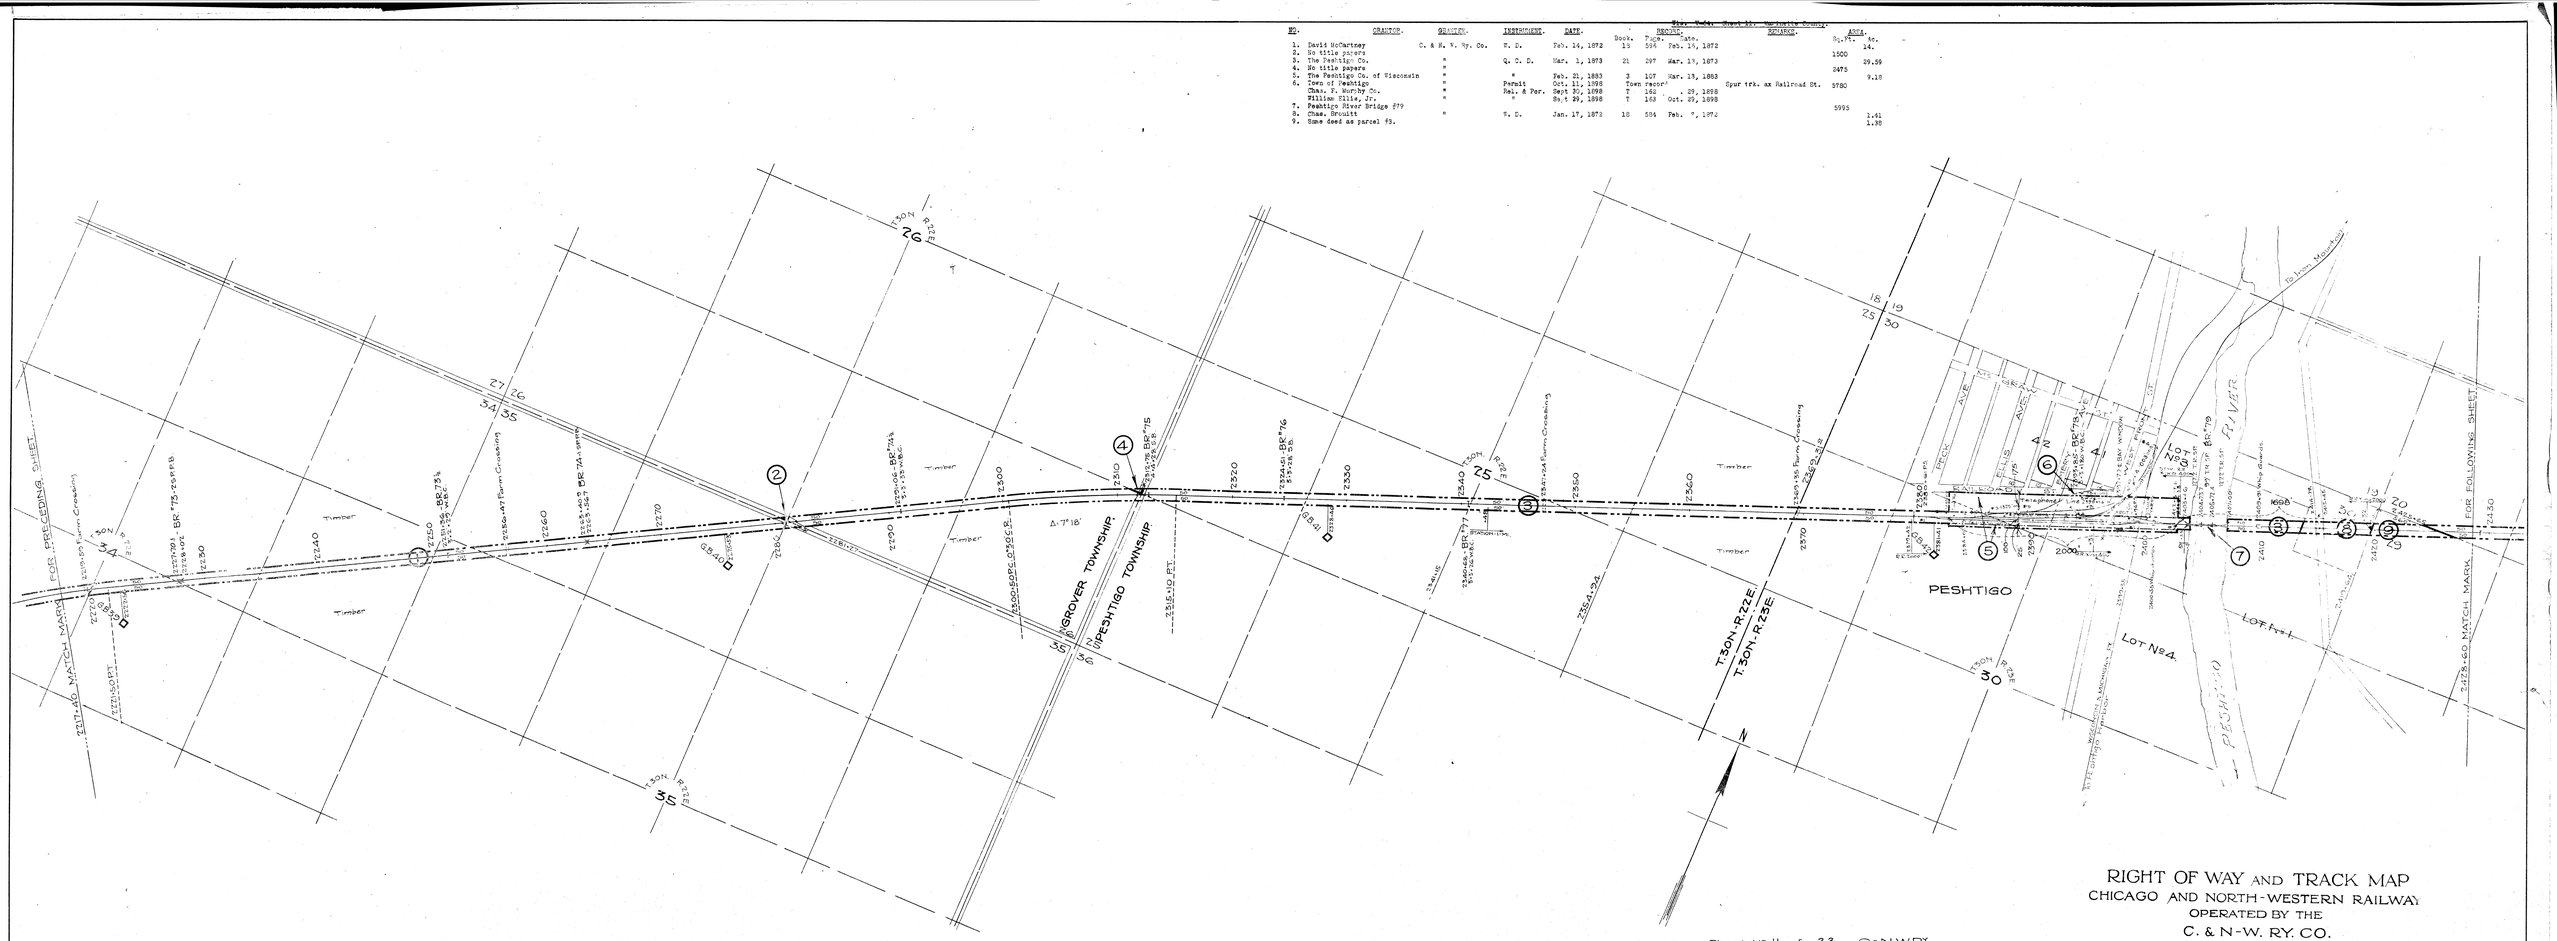

Elev. Peshtigo, Grover Twp., Marinette County.

No.	Grantor.	Grantee.	Instrument.	Date.	Book.	Page.	Date.	Records.	Remarks.	Area. Sq.ft.	Ac.
1.	David McCartney	C. & N. W. Ry. Co.	W. D.	Feb. 14, 1872	18	596	Feb. 14, 1872			1500	14.
2.	No title papers	"									
3.	The Peshtigo Co.	"	Q. C. D.	Mar. 1, 1873	21	297	Mar. 13, 1873			2475	29.39
4.	No title papers	"									
5.	The Peshtigo Co. of Wisconsin	"	"	Feb. 21, 1883	3	107	Mar. 13, 1883				9.18
6.	Town of Peshtigo	"	Permit	Oct. 11, 1898			Town record			5780	
	Chas. F. Murphy Co.	"	Rel. & Per.	Sept 30, 1898	T	162	" 29, 1898	Spur trk. on Railroad St.			
	William Ellis, Jr.	"	"	Sept 29, 1898	T	163	Oct. 29, 1898				
7.	Peshtigo River Bridge #79									5995	
8.	Chas. Brouitt	"	W. D.	Jan. 17, 1872	18	584	Feb. " 1872				1.41
9.	Same deed as parcel #3.										1.98

PLATTED - F. L. - JUNE 25, 1915.
TRACED - S.K.Y. - JULY 24, 1916.
CHECKED - F.F.C. - AUG. 16, 1915.

Sheet No 11 of 23 C&N.W.R'Y
from Survey Station 2217+40
to Survey Station 2428+60
13-P 10-5.

Valuation Engineer

RIGHT OF WAY AND TRACK MAP
CHICAGO AND NORTH-WESTERN RAILWAY
OPERATED BY THE
C. & N-W. RY. CO.
PENINSULA DIVISION
GREEN BAY, WIS. TO MARINETTE, WIS.
STA. 2217+40 TO STA. 2428+60

SCALE 1-IN. = 400 FT. JUNE 30, 1917.
OFFICE OF CHIEF ENGINEER
CHICAGO, ILL.

WIS V-64 11