




NUMBER	GRANTOR	GRANTEE	INSTRUMENT	DATE	BOOK	PAGE	DATE	ACRES	SQ. FEET	REMARKS
1	Caroline Lathrop	A. & W. Ry.	W.D.	Nov. 3, 1891	4	111	Sept. 7, 1892	4	19,320	
2	Edmund Decker	"	W.D.	Dec. 26, 1892	4	112	July 16, 1895	15	28,000	
3	Edmund Decker	"	W.D.	Dec. 26, 1892	4	113	Sept. 7, 1892	3	21,000	
4	Edmund Decker	"	W.D.	Oct. 27, 1891	4	108	"	4	6,000	
5	Edmund Decker	"	W.D.	Nov. 18, 1891	4	109	"	4	6,000	
6	Edmund Decker	"	W.D.	Nov. 18, 1891	4	110	"	4	6,000	
7	Edmund Decker	"	W.D.	Nov. 18, 1891	4	111	"	4	6,000	
8	Edmund Decker	"	W.D.	Nov. 18, 1891	4	112	"	4	6,000	
9	Edmund Decker	"	W.D.	Nov. 18, 1891	4	113	"	4	6,000	
10	Edmund Decker	"	W.D.	Nov. 18, 1891	4	114	"	4	6,000	
11	Edmund Decker	"	W.D.	Nov. 18, 1891	4	115	"	4	6,000	
12	Edmund Decker	"	W.D.	Nov. 18, 1891	4	116	"	4	6,000	

The undersigned officers of the Ahnapee and Western Railway Company, do hereby certify that this is a correct map in accordance with the provisions of the Act of the Legislature of the State of Wisconsin, passed March 27, 1891, Chapter 100, Section 1, and the Act of the Legislature of the State of Wisconsin, passed March 27, 1891, Chapter 100, Section 2.

RIGHT OF WAY AND TRACK MAP
AHNAPEE AND WESTERN RAILWAY
OPERATED BY
AHNAPEE AND WESTERN RAILWAY
STATION 0-00 TO STATION 227-41
SCALE 1 INCH = 400 FEET
OFFICE OF CHIEF ENGINEER
GREEN BAY, WIS.
JUNE 30, 1916