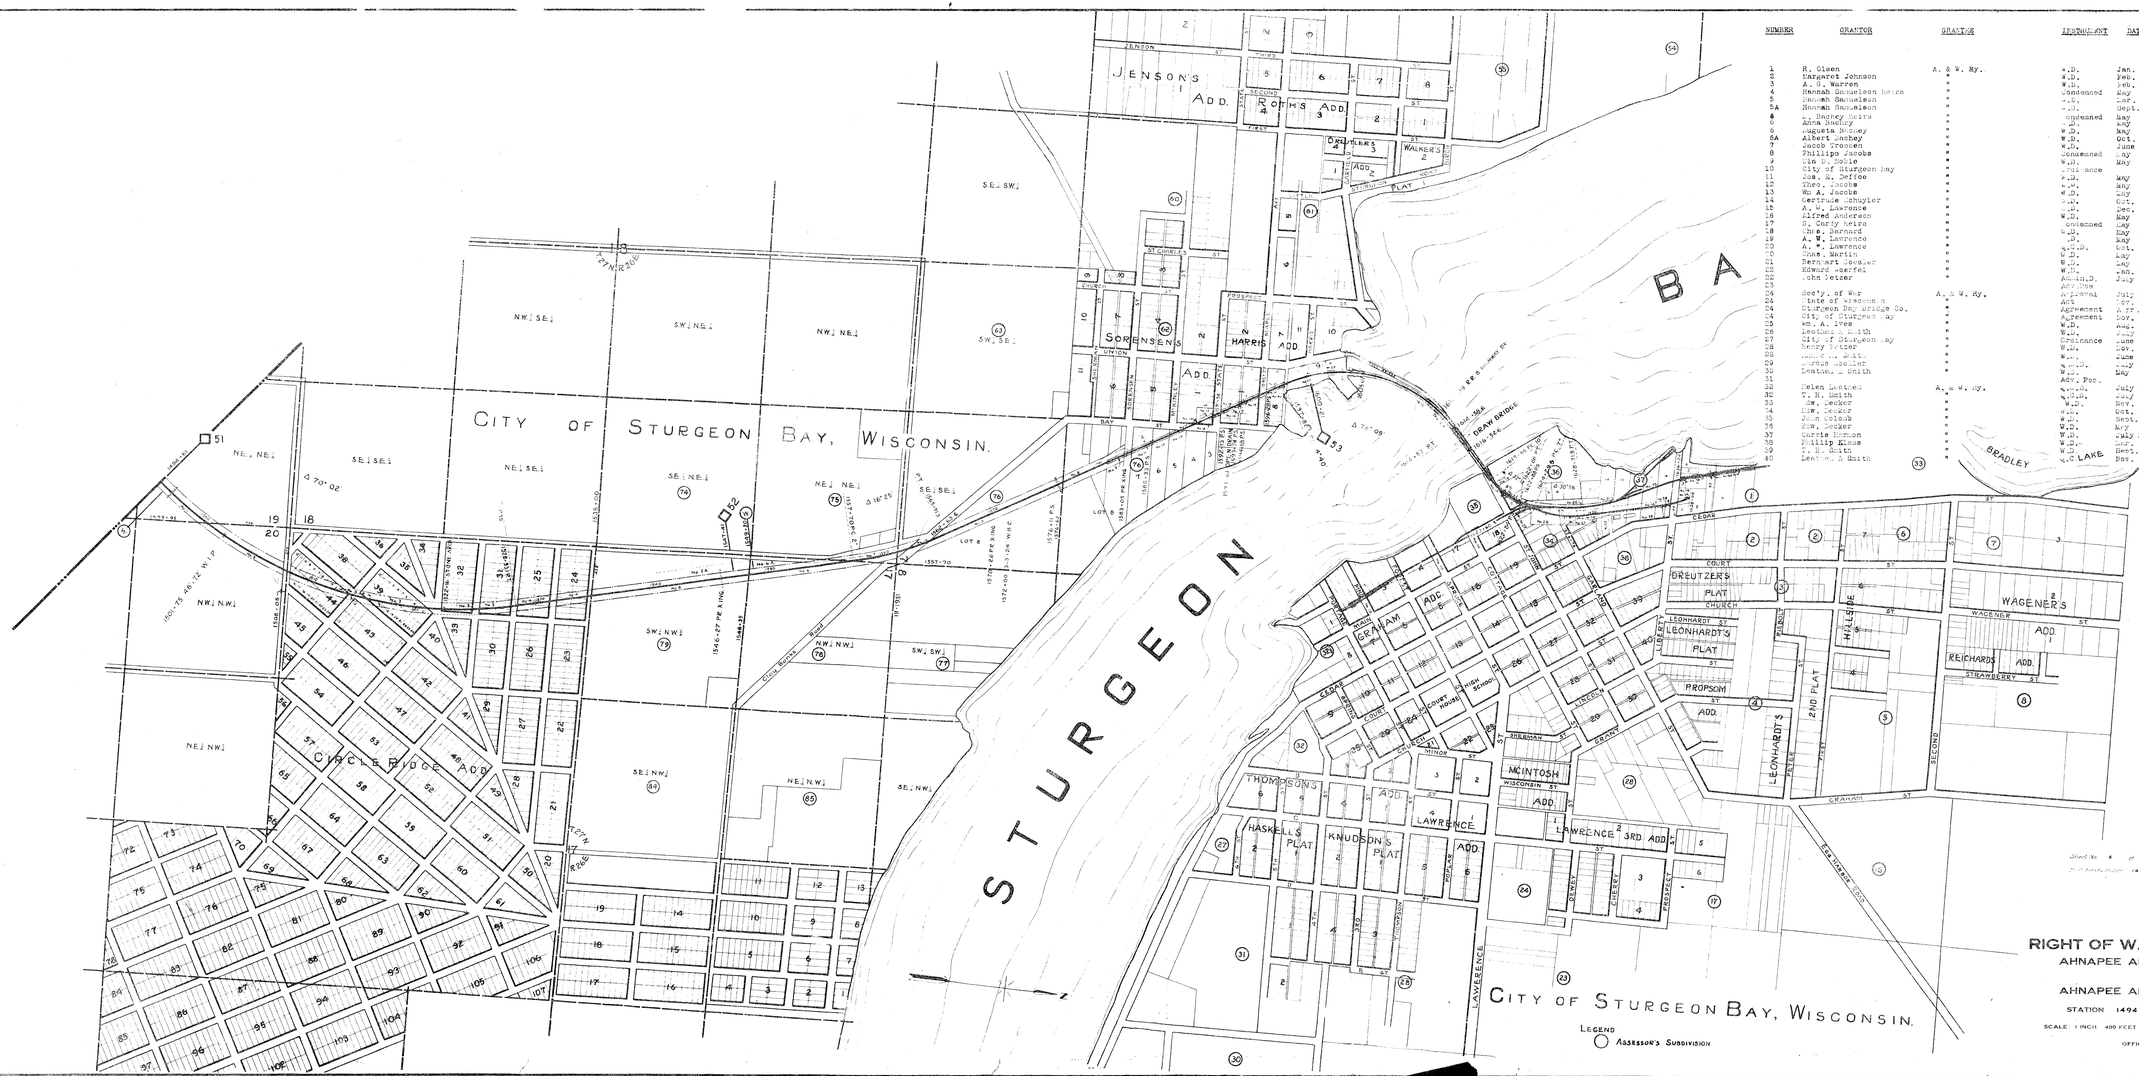

NUMBER	GRANTOR	GRANTEE	INSTRUMENT	DATE	RECORD			AREA	
					book	Page	Date	Acres	Sq. Feet
1	R. Olsen	A. & W. Ry.	W.D.	Jan. 22,1894	X	543	Feb. 26,1894	1	9,940
2	Margaret Johnson	"	W.D.	Feb. 24,1894	X	539	Feb. 26,1894	1	34,000
3	A. G. Warren	"	W.D.	Feb. 26,1894	X	555	Mar. 13,1894	3	22,780
4	Hannah Samuelson heirs	"	Condemned	May 29,1894	Clerk of Court Rx. 1457			1	12,440
5	Hannah Samuelson	"	W.D.	Mar. 15,1894	X	564	Mar. 16,1894	3	2,820
5A	Hannah Samuelson	"	W.D.	Sept.20,1903	15	13	Sept.20,1903		
6	L. Rodney heirs	"	Condemned	May 29,1894	Clerk of Court Rx. 1457			2	6,380
6	Anna Dudley	"	W.D.	May 26,1894	Z	438	Oct. 28,1895		
6	Augusta Rodney	"	W.D.	May 24,1894	Z	434	Oct. 28,1895		
6A	Albert Lockey	"	W.D.	Oct. 12,1903	15	16	Oct. 14,1903		
7	Jacob Franzen	"	W.D.	June 5,1894	Z	21	July 17,1894		41,100
8	Phillipo Jacobs	"	Condemned	May 29,1894	Clerk of Court Rx. 1457			4	17,240
9	Ole O. Noble	"	W.D.	May 24,1894	Z	20	July 27,1894		
10	City of Sturgeon Bay	"	Deed Release		1893				
11	Jos. B. Defoe	"	W.D.	May 21,1894	Y	19	July 27,1894		4,980
12	Theo. Jacobs	"	W.D.	May 14,1894	Y	23	July 27,1894		4,600
13	Wm A. Jacobs	"	W.D.	May 23,1894	Y	24	July 27,1894		3,640
14	Gertrude Schuyler	"	W.D.	Oct. 25,1894	Y	433	Oct. 28,1895		5,340
15	A. W. Lawrence	"	W.D.	Dec. 22,1902	14	693	Dec. 24,1902		16,800
16	Alfred Andersen	"	W.D.	May 24,1894	Z	560	Apr. 8,1896		1,500
17	S. Carty heirs	"	Condemned	May 29,1894	Clerk of Court Rx. 1457				3,138
18	Chas. Barnard	"	W.D.	May 20,1894	Z	25	July 27,1894		420
19	A. W. Lawrence	"	W.D.	May 28,1894	Z	26	July 27,1894		5,208
20	A. F. Lawrence	"	W.D.	Oct. 10,1902	12	67	Sept.24,1902		4,600
20	Chas. Martin	"	W.D.	May 13,1894	Z	18	July 27,1894		
21	Bernhart Jevaker	"	W.D.	May 21,1894	Z	30	July 27,1894		258
22	Edward Loerfel	"	W.D.	Jan. 12,1895	Y	328	Aug. 12,1895	1	19,440
22	John Setzer	"	Adv.Pos.	July 8,1895	5	33	Aug. 20,1895		
23			Adv.Pos.						3,300
24	Sec'y. of War	A. & W. Ry.	Approval	July 13,1895					
24	State of Wisconsin	"	Act	Apr. 10,1893					
24	Sturgeon Bay Bridge Co.	"	Agreement	Apr.12,1894					
24	City of Sturgeon Bay	"	Agreement	Nov. 1,1911					
25	Wm. A. Ives	"	W.D.	Aug. 10,1895	Z	369	Aug. 20,1898		6,320
26	Leander J. Smith	"	W.D.	July 21,1894	X	597	July 27,1894	1	1,400
27	City of Sturgeon Bay	"	Ordinance	June 17,1913					
28	Henry Setzer	"	W.D.	June 10,1914	18	551	Aug. 30,1906		37,416
29	Anne M. Holt	"	W.D.	June 1,1914	21	606	June 8,1914		
29	Theresa Loehler	"	W.D.	May 14,1897	Y	550	Aug. 10,1897		4,349
30	Leander J. Smith	"	W.D.	May 4,1897	Y	551	May 5,1897		10,330
31			Adv. Pos.						11,102
32	Helen Lothes	A. & W. Ry.	W.D.	July 14,1899	7	142	Aug. 2,1899		
32	T. H. Smith	"	W.D.	July 3,1899	7	143	Aug. 2,1899		
33	Jas. Decker	"	W.D.	May 1,1895	Z	542	Jan. 25,1898	2	36,234
34	Jas. Decker	"	W.D.	Oct. 26,1900	7	536	Oct. 26,1900		25,400
35	John Golish	"	W.D.	Sept. 8,1898	10	47	Sept. 8,1898		2,440
36	Jas. Decker	"	W.D.	May 10,1913	25	274	July 2,1913	1	27,703
37	Carrie Benson	"	W.D.	July 31,1914	25	636	July 24,1914		4,600
38	Philip Kruse	"	W.D.	Dec. 24,1913	29	316	Mar. 24,1915		8,407
39	T. H. Smith	"	W.D.	Sept. 6,1898	10	48	Sept. 8,1898		5,780
40	Leander J. Smith	"	W.D.	Dec. 12,1898	P	9	Feb. 7,1899		4,757

Sheet No. 6 of 12 sheets of the Ahnapee and Western Railway Company's Right of Way Map.

Station 1494+61

To Station 1638+08

Chief Engineer

RIGHT OF WAY AND TRACK MAP

AHNAPEE AND WESTERN RAILWAY

OPERATED BY

AHNAPEE AND WESTERN RAILWAY

STATION 1494+61 TO STATION 1638+08

SCALE: 1 INCH = 400 FEET

JUNE 30, 1916

OFFICE OF CHIEF ENGINEER
GREEN BAY, WIS.

V. 3 WIS
8