



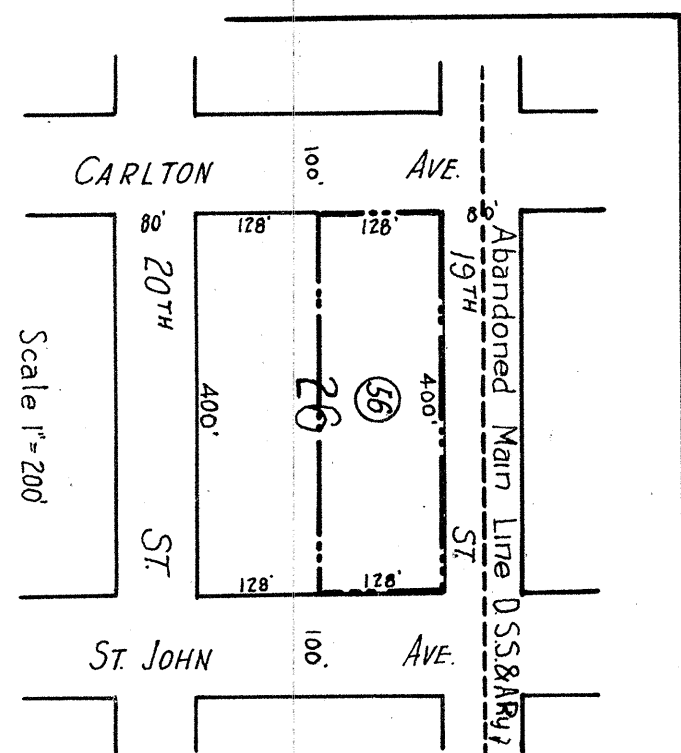

D. S. S. & A. R. CO.
STATION MAP
TRACKS, STRUCTURES AND LANDS
SUPERIOR WIS.
STATION 5515+00 TO STATION 5571+00
SCALE 1"=100' - JUNE 30, 1916
OFFICE OF ASST. TO GENERAL MANAGER
DULUTH, MINN.

 

Match Mark for next sheet