


GREAT NORTHERN RY.

NORTHERN PACIFIC R.R.

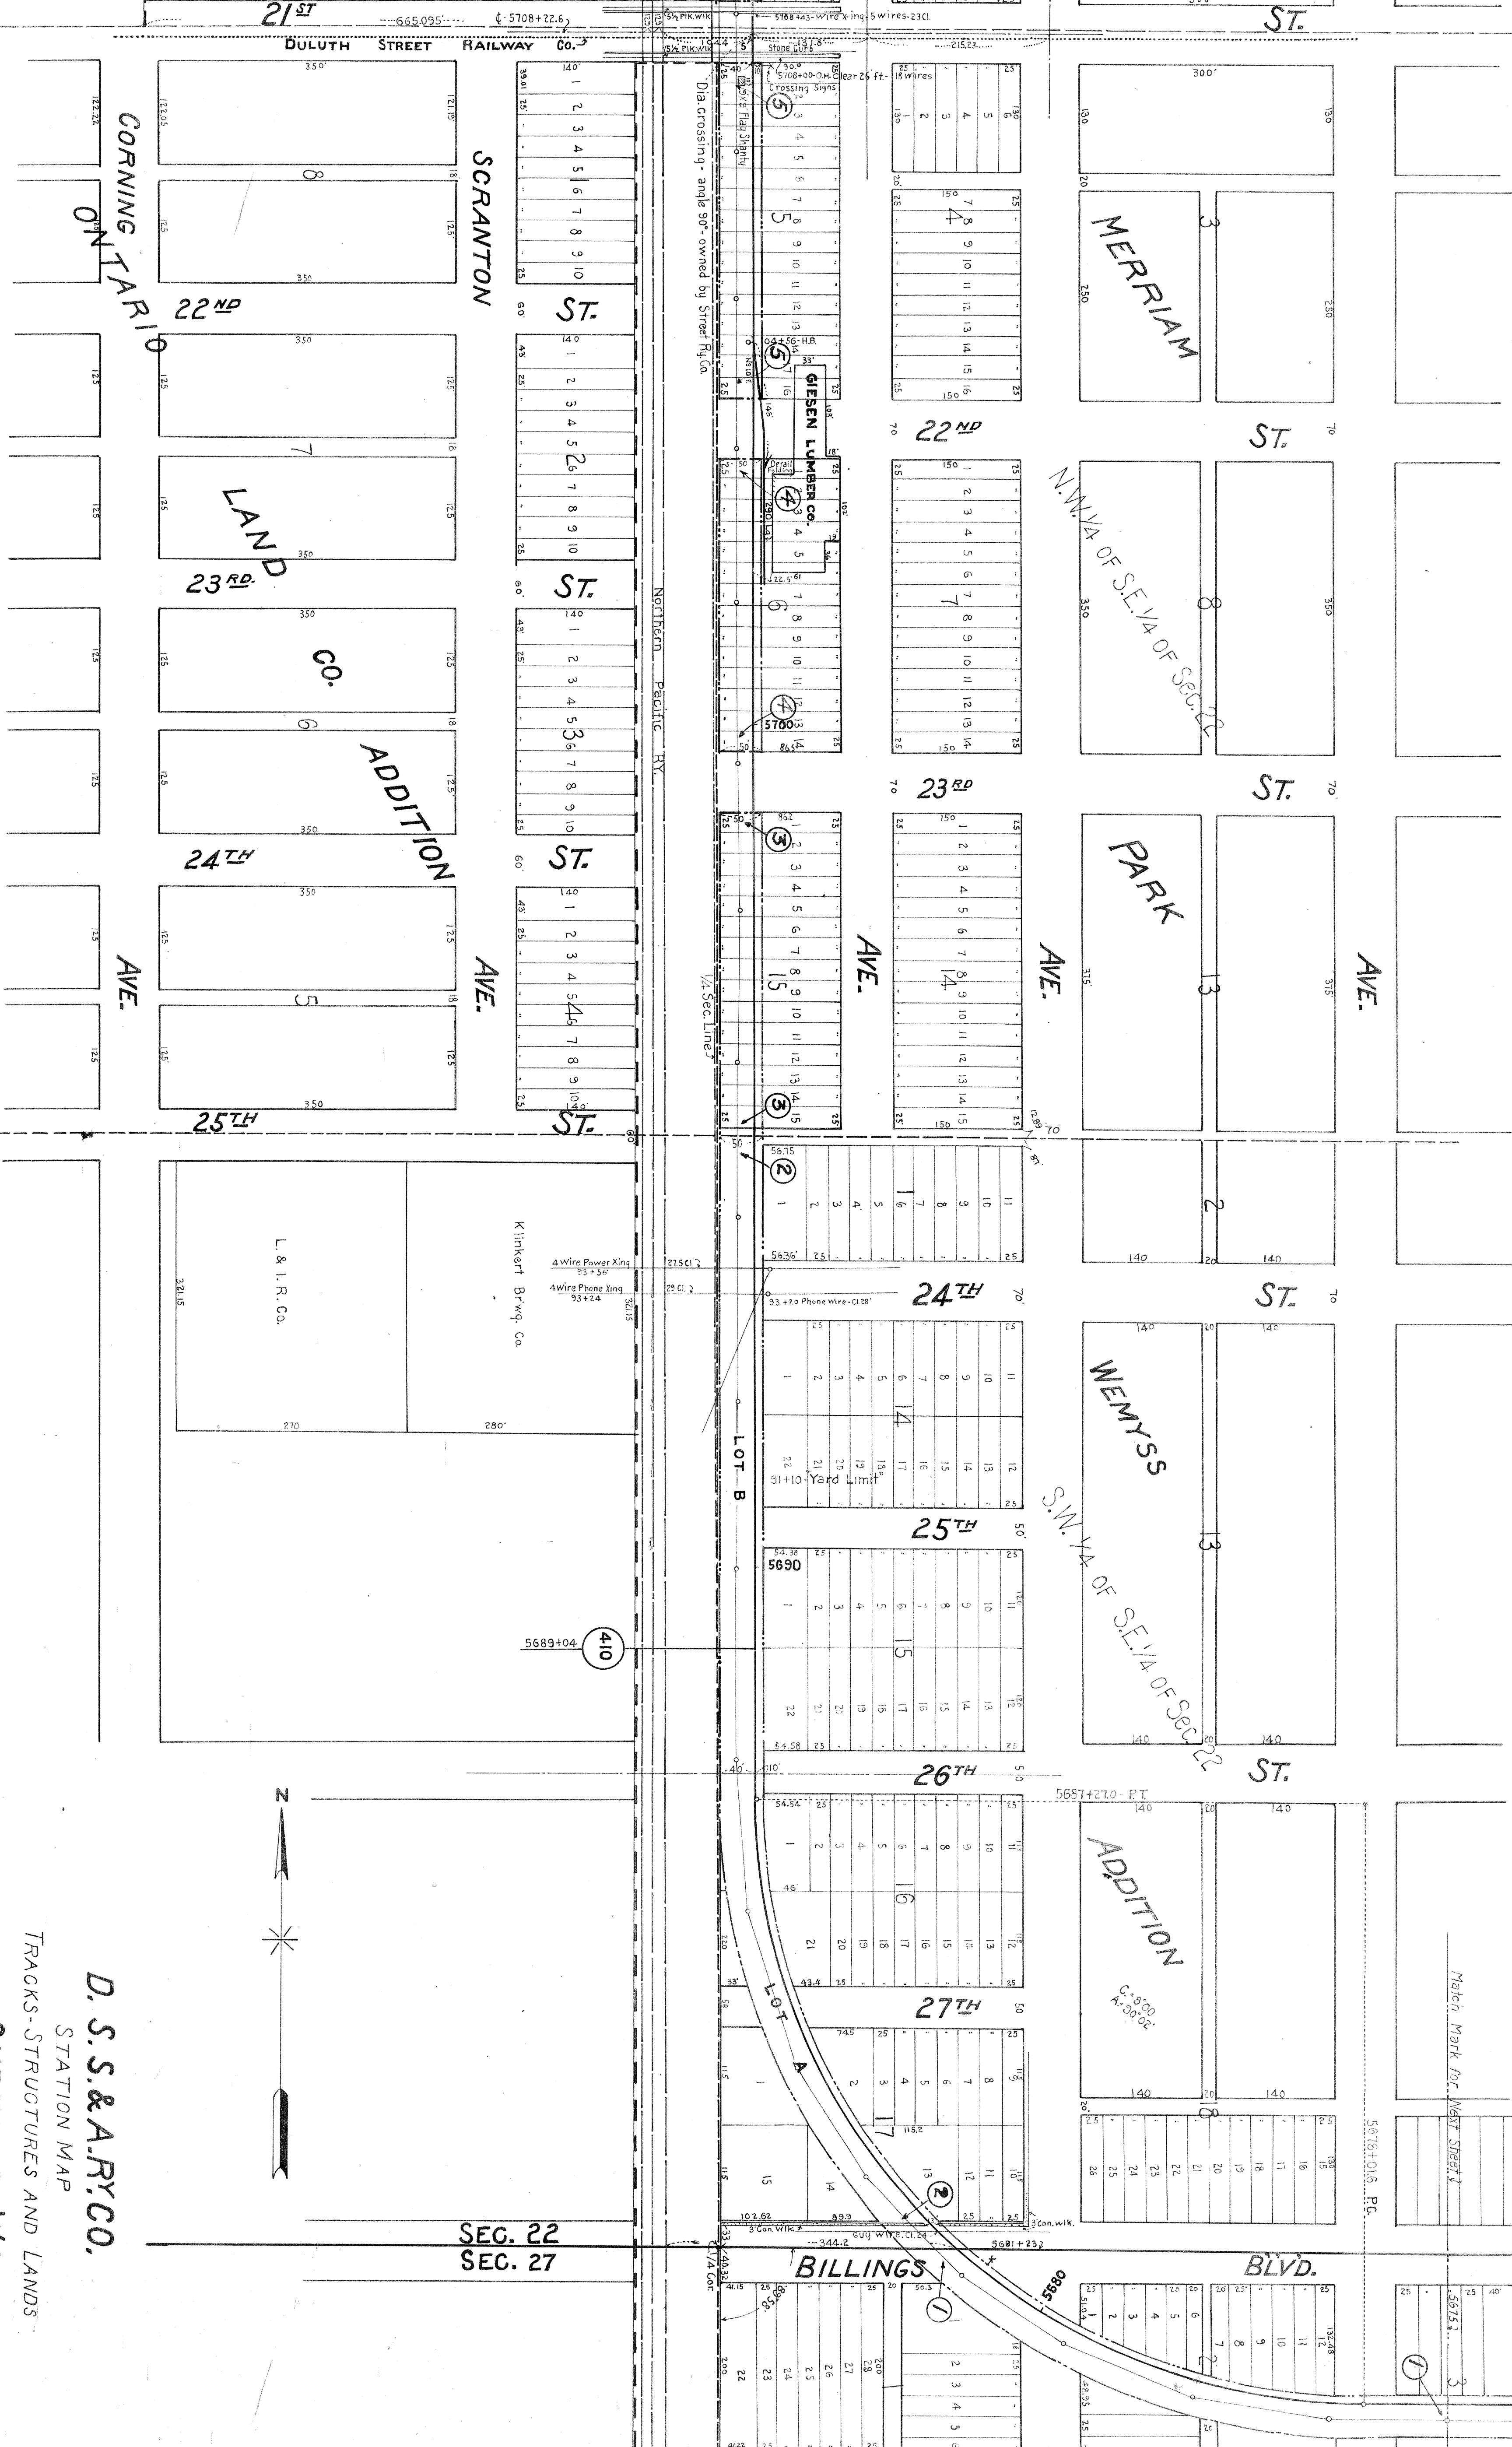

D. S. S. & A. RY. CO.
STATION MAP
TRACKS, STRUCTURES AND LANDS
SUPERIOR WS.
STATION 5675+00 TO STATION 5734+00
Scale 1"=100' JUNE 30, 1916
OFFICE OF ASST. TO GENERAL MANAGER
DULUTH, MINN.