NUMBER	GRANTOR	GRANTEE	INSTRUMENT	DATE	RECORD Book	RECORD Page	RECORD Date	AREA Acres	AREA Sq.Feet	REMARKS
1	Wm.Ware	W. G. B. Ry	W.D.	Aug. 2,1907	120	512	May 8,1908		28,500	
2	H.P.Jensen	"	W.D.	June 8,1907	120	529	May 8,1908	3	3,320	
3	Julius Olsen	"	W.D.	Aug. 14,1907	122	171	May 8,1908	5	43,450	
4			Possess.						250	
5	J.Woodnorth	"	W.D.	June 27,1907	120	524	May 8,1908		20,925	
6			Possess.						6,975	
7	P.C.A.Peterson	"	W.D.	July 1,1907	120	521	May 8,1908		38,900	
8	Simon Larson	"	W.D.	June 29,1907	120	519	May 8,1908	1	23,140	
9	N.J.Nelson	"	W.D.	July 11,1907	120	522	May 8,1908	2	25,880	
10	Wm.McMurtery	"	W.D.	July 18,1907	120	526	May 8,1908		20,500	
11	E. C. Williams	"	W.D.	July 28,1907	120	525	May 8,1908		31,500	
12	Swen Pearson	"	W.D.	June 29,1907	120	523	May 8,1908	1	14,408	
13	Wis. Granite Co	"	W.D.	Mar. 10,1909	121	545	Mar.13,1909		29,200	
14	S.P.Larson	"	W.D.	July 11,1907	120	531	May 8,1908		32	
15	A.G.Nelson	"	W.D.	Nov. 25,1913	132	610	Dec.9,1913	2	22,380	
16	N.P.Nelson	"	W.D.	Nov. 25,1910	132	611	Dec.9,1913	1	17,840	
17	A.G.Nelson Lbr.Co	"	W.D.	Nov.25,1913	137	4	Dec.9,1913		5,200	
18			Possessory						700	
19	P. M. Olfson	"	W.D.	Apr. 24,1908	120	504	May 8,1908		14,891	
20			Possessory						250	
21	Henry Ashdown	"	Q.C.D.	Oct. 25,1913	129	388	Dec. 9,1913		12,500	
22	City of Waupaca	"	Ordinance	Apr. 24,1913						
23	Simon Larsen	"	W.D.	Oct. 21,1913	132	614	Dec. 9,1913		356	
24	Clara J. White	"	W.D.							
25	J. M. Erickson	"	W.D.	Oct. 9, 1913	134	319	Oct. 9,1913		966	
26	H. W. Rohde	"	W.D.	Nov. 26,1913	132	613	Dec. 9,1913		16,434	
27			Possessory						1,120	
28			Possessory						3,260	
29	Cassie M. Horton	"	W.D.	Nov. 25,1913	132	612	Dec. 9,1913		630	
30	C. Wakefield	"	W.D.	Nov. 28,1913	139	126	Jan.18,1917		8,448	
31	M.St.P.&S.S.M. Ry.	"	Easement	Feb. 5,1918						
32	Sarah Minton	"	Lease	Oct. 16,1913	142	243	Feb. 9,1916		2,112	
33			Possessory						1,876	
34	A. G. Nelson	"	Land Contr.	Oct. 4,1913	133	20	Dec. 9,1913		2,145	
34	A. B. Nelson	"	W.D.	Jan. 10,1919	147	139	Feb.10,1919			
35			Possessory						5,210	
36			Possessory						2,184	

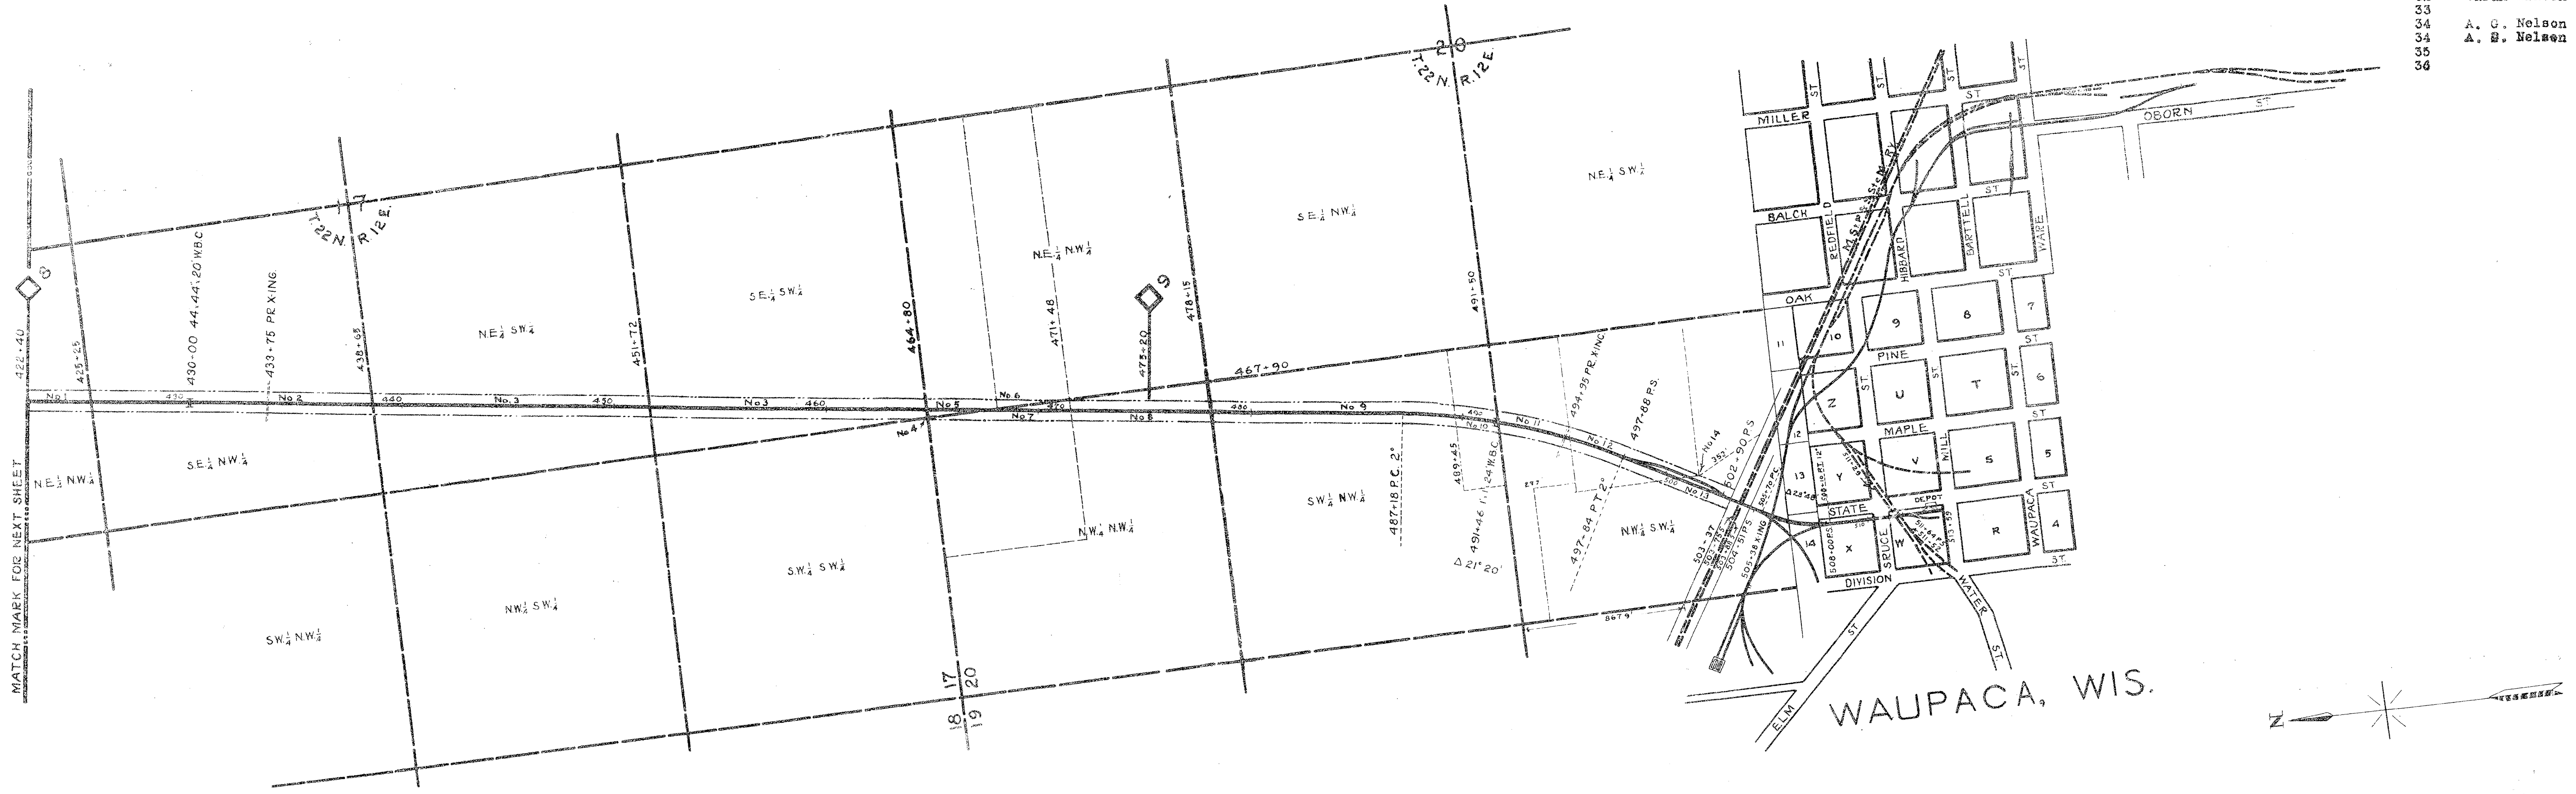

Sheet No. 3 of 4 (series) of the Waupaca Green Bay Railway Company from survey station 422+40 to survey station 513+59

[signature] Chief Engineer

RIGHT OF WAY AND TRACK MAP

WAUPACA - GREEN BAY RY.

OPERATED BY

WAUPACA - GREEN BAY RY.

STATION 422+40 TO STATION 513+59

SCALE: 1 INCH = 400 FEET

JUNE 30, 1916

V.-1-WIS. 3

OFFICE OF CHIEF ENGINEER
GREEN BAY, WIS.