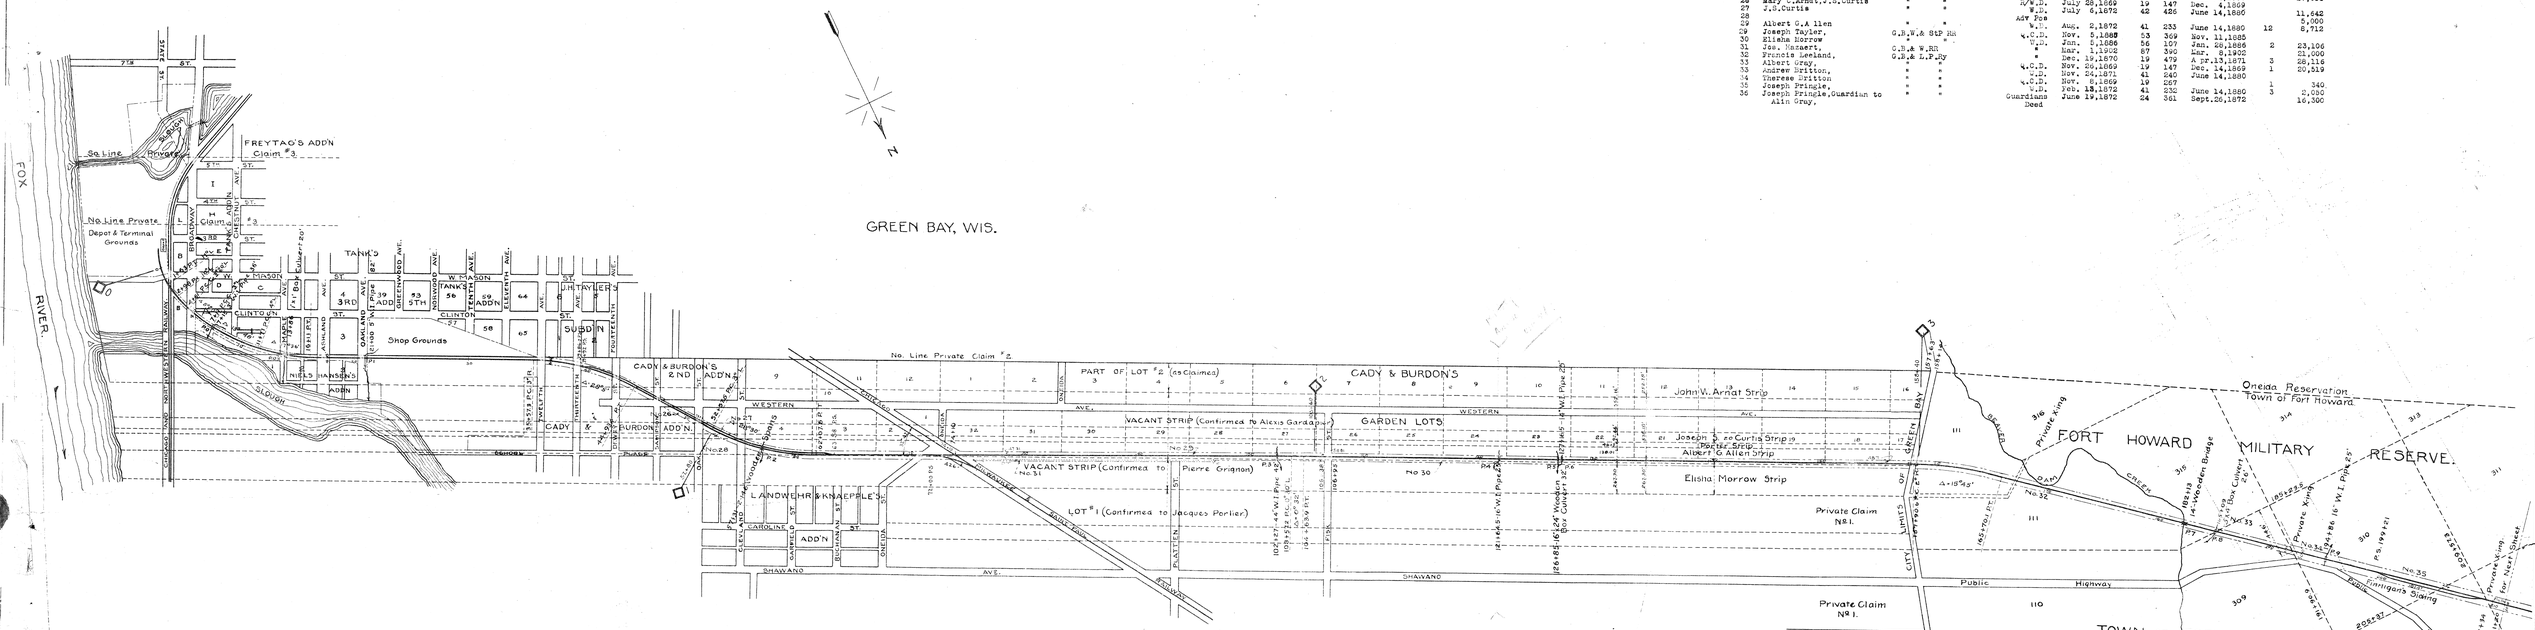

NUMBER	GRANTOR	GRANTEE	INSTRUMENT	DATE	RECORD Book	Page	Date	AREA Acres	Sq.Feet	REMARKS
26	J.B.Curtis	G.B.& L.P.RY.	W.D.	July 6,1872	42	426	June 14,1880		27,056	
26	Mary C.Arndt,J.B.Curtis	" "	R.W.D.	July 28,1869	19	147	Dec. 4,1869			
27	J.B.Curtis	" "	W.D.	July 6,1872	42	426	June 14,1880		11,642	
28			Agr Fee						5,000	
29	Albert G.A llen	" "	W.D.	Aug. 2,1872	41	233	June 14,1880	12	6,712	
29	Joseph Taylor,	G.B.W.& St.P.RR	Q.C.D.	Nov. 5,1888	53	369	Nov. 11,1885			
30	Elisha Morrow	" "	"	Jan. 2,1886	56	107	Jan. 26,1886	2	23,196	
31	Jas. Hazzert,	G.B.& W.RR	"	Mar. 1,1900	87	390	Mar. 8,1900		21,000	
32	Francis Leeland,	G.B.& L.P.RY	W.D.	Nov. 19,1870	19	479	A pr.15,1871	3	28,116	
33	Albert Gray,	" "	Q.C.D.	Nov. 26,1869	19	147	Dec. 14,1869	1	20,319	
34	Andrew Britton,	" "	"	Nov. 24,1871	41	240	June 14,1880			
34	Therese Britton	" "	Q.C.D.	Nov. 8,1869	19	257				
35	Joseph Pringle,	" "	W.D.	Feb. 13,1872	41	330	June 14,1880	1	340	
36	Joseph Pringle,Guardian to Alin Gray,	" "	Guardians Deed	June 19,1872	24	361	Sept.26,1872	3	2,080	
									10,300	

State of Wisconsin, }
County of }

I, the undersigned officer of the Green Bay and Western Rail...Company, do hereby certify that this is a correct map, in a series of 23 Primary sheets and * supplemental sheets of said Railroad, from survey station 0-00, to survey station 211-20, State of Wisconsin, as platted from the records of said company.

[illegible] Engineer
[illegible] Secretary

Subscribed and sworn to before me this 6th day of January 1914

[illegible] Notary Public in and for the County of Brown, State of Wisconsin.

My commission expires January 6th 1917

RIGHT OF WA. AND TRACK MAP

GREEN BAY AND WESTERN R. R.

OPERATED BY

GREEN BAY AND WESTERN R. R.

STATION 0-00 TO STATION 211+20

SCALE 1 INCH 400 FEET

JUNE 30, 1916

OFFICE OF CHIEF ENGINEER

1-A-Wis
1