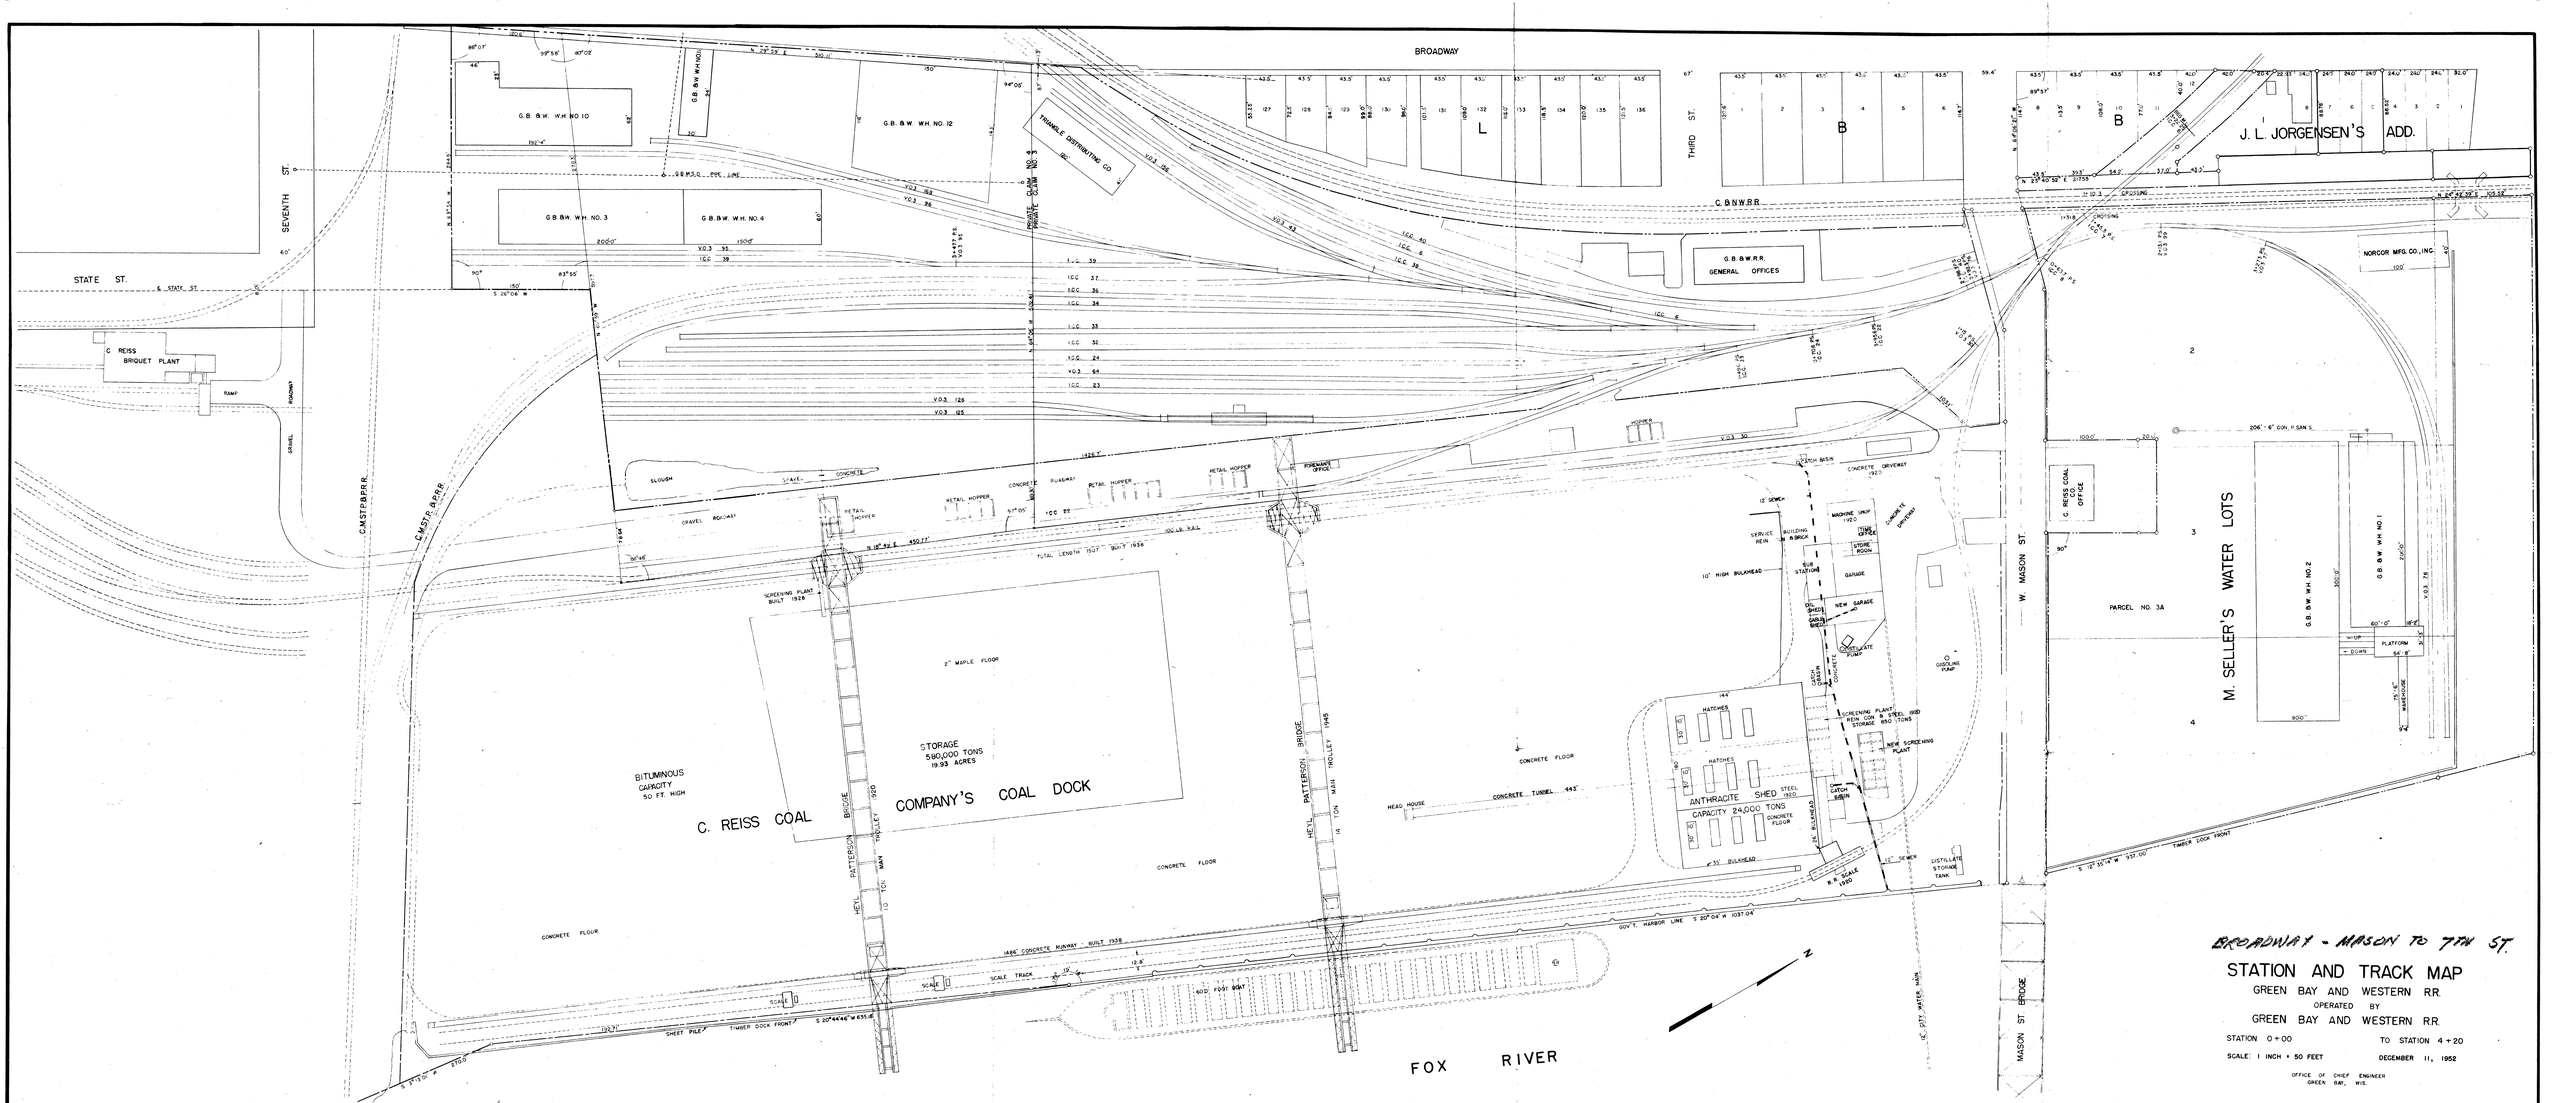

BROADWAY - MASON TO 7TH ST.

STATION AND TRACK MAP

GREEN BAY AND WESTERN R.R.

OPERATED BY

GREEN BAY AND WESTERN R.R.

STATION 0+00 TO STATION 4+20

SCALE: 1 INCH = 50 FEET DECEMBER 11, 1952

OFFICE OF CHIEF ENGINEER
GREEN BAY, WIS.