




ONEIDA RESERVATION - TOWN OF HOBERT
BROWN CO. WIS.

NUMBER	GRANTOR	GRATEE	INSTRUMENT	DATE	BOOK	PAGE	RECORD	DATE	ACRES	AREA
1	Joseph Pringle's Guardian to Alvin Gray.	O.B. & L.P. Ry.	Confesssion Deed	Sept. 19, 1872	24	361	Sept. 20, 1872			42,000
2	T. Sullivan, Jr.	"	Agreement	Sept. 15, 1870			No recorded		6	24,140
3	John Seaming et ux	G.D. & W. H. B.	Agreement	May 29, 1889	86	203	June 2, 1889			29,250
4	Edw. C. Gray et ux	"	"	May 29, 1889	86	203	June 2, 1889		1	21,400
5	Mary Ann Broad	O.B. & L.P. Ry.	Adm. Pos.	March 3, 1871			Secretary of Interior		1	36,440
6			Congress	March 3, 1871					1	36,440
7	Henry Fowles	"	"	March 3, 1871					3	19,520
8	John King et ux	"	"	March 3, 1871					1	29,740
9	John King et ux	"	"	March 3, 1871					2	13,780
10	United States	"	"	March 3, 1871			E		27	42,180

RIGHT OF WAY AND TRACK MAP
GREEN BAY AND WESTERN R.R.
OPERATED BY
GREEN BAY AND WESTERN R.R.
STATION 21+20 TO STATION 42+40
SCALE: 1 inch = 400 feet
JUNE 30, 1918
OFFICE OF CHIEF ENGINEER
GREEN BAY, WIS.

Sheet No. 2 of 51 of the Green Bay and Western Railroad Company
from survey station 241+20 to survey station 424+40
to survey station 424+40
C. H. Fowles
Chief Engineer

