


NUMBER	SECTION	DATE	INSTRUMENT	DATE	RECORD	AREA	REMARKS
1	United States				Book Page	Acres Sq. Feet	
2	C.B. L.P. Ry.		Act of Congress	May 17, 1860	50	623	June 6, 1862
3	National Furnace Co.		T. Case, Receiver, C.B. & N.W. Ry.	June 26, 1878	49	107	Oct. 15, 1878
4	H.D. Smith, President.		"	"	"	"	"
5	R.C. McIntire, et ux		"	"	"	"	"
6	C. Krause, et ux		"	"	"	"	"



RIGHT OF WAY AND TRACK MAP

OPERATED BY

GREEN BAY AND WESTERN R.R.

STATION 633+00 TO STATION 844+00
SCALE: 1 INCH = 400 FEET
JUNE 26, 1878

Sheet No. 4 of 6
from survey station 633+00 to station 844+00
OFFICE OF CHIEF ENGINEER
GREEN BAY, WIS.

