


NO.	NAME	DATE	BOOK	PAGE	DATE	ACRES	SQ. FEET	REMARKS
1	J. D. Jordan	July 3, 1872	37	398	July 14, 1876	31	4,880	
2	H. C. Thompson	Aug. 19, 1874	30	589	June 30, 1874	22	7,540	
3	Acetich Foster	Sept. 9, 1876	49	135	Nov. 12, 1876	3	28,961	
4	Charles J. Johnson	Dec. 20, 1876	49	100	Dec. 23, 1876	3	11,480	
5	"	"	"	"	"	"	8,480	
6	"	"	"	"	"	"	7,430	
7	"	"	"	"	"	"	11,840	
8	L. J. Abrams	June 29, 1878	49	104	Oct. 15, 1878	1		



RIGHT OF WAY AND TRACK MAP

GREEN BAY AND WESTERN R. R.

OPERATED BY
GREEN BAY AND WESTERN R. R.

STATION 1476+40 TO STATION 1689+60

SCALE: 1 INCH = 400 FEET
JUNE 30, 1916

Sheet No. 8 of 64 of the Green Bay and Western Railroad Company
from Survey Station 1476+40 to Station 1689+60
10,000,000
J. D. Jordan
J. D. Jordan

OFFICE OF CHIEF ENGINEER
GREEN BAY, WIS.

1-A-W-15
B.