
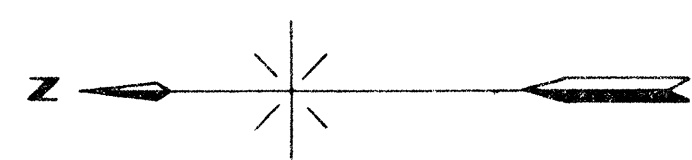


NUMBER	GRANTEE	INSTRUMENT	DATE	BOOK	PAGE	RECORD	DATE	AREA	REMARKS
1	E. Bentzel	Rec'd 180	27, 1873	50	185	Met.	30, 1880	5	38, 200
2	W. H. Boyden	W. H. Boyden	July 7, 1874	43	545	July 27, 1876	1	4, 146	
3	A. B. Jackson	A. B. Jackson	Oct. 21, 1876	43	512	July 18, 1876	1	22, 240	
4	Sam'l Peterson	Sam'l Peterson	Dec. 4, 1876	43	513	July 18, 1876	1	34, 100	
5	Head Holmstrom	Head Holmstrom	Jan. 15, 1879	47	183	Met. 11, 1879	3	13, 080	
6	Head Holmstrom	Head Holmstrom	Aug. 13, 1873	45	52	July 18, 1876	3	10, 820	
7	Head Holmstrom	Head Holmstrom	Aug. 13, 1873	45	53	July 27, 1876	1	38, 000	
8	Head Holmstrom	Head Holmstrom	Aug. 13, 1873	45	54	July 27, 1876	1	38, 000	
9	Head Holmstrom	Head Holmstrom	Aug. 13, 1873	45	55	July 27, 1876	1	38, 000	
10	Head Holmstrom	Head Holmstrom	Aug. 13, 1873	45	56	July 27, 1876	1	38, 000	
11	Head Holmstrom	Head Holmstrom	Aug. 13, 1873	45	57	July 27, 1876	1	38, 000	
12	Head Holmstrom	Head Holmstrom	Aug. 13, 1873	45	58	July 27, 1876	1	38, 000	
13	Head Holmstrom	Head Holmstrom	Aug. 13, 1873	45	59	July 27, 1876	1	38, 000	
14	Head Holmstrom	Head Holmstrom	Aug. 13, 1873	45	60	July 27, 1876	1	38, 000	
15	Head Holmstrom	Head Holmstrom	Aug. 13, 1873	45	61	July 27, 1876	1	38, 000	
16	Head Holmstrom	Head Holmstrom	Aug. 13, 1873	45	62	July 27, 1876	1	38, 000	

 


RIGHT OF WAY AND TRACK MAP

OPERATED BY
GREEN BAY AND WESTERN R. R.

STATION 2956+80 TO STATION 3168+00
SCALE 1 INCH = 400 FEET

OFFICE OF CHIEF ENGINEER
GREEN BAY, WIS.

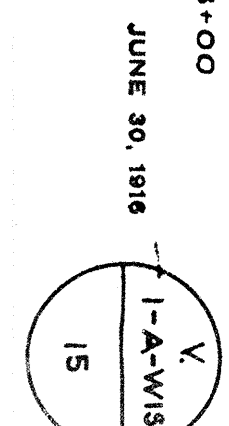

State No. 15 of the Green Bay and Western Railroad Company
from survey station 2956+80 to station 3168+00