




NUMBER	GRANTOR	GRANTEE	INSTRUMENT	DATE	BOOK	PAGE	DATE	ACRES	AREA	REMARKS
1	John Olson	O.B. & L.F. Ry	W.D.	July 9, 1872	47	316	May 6, 1879	5	12.760	
2	Andrew Thompson	"	W.D.	July 9, 1872	47	316	May 6, 1879	5	40.710	
3	"	"	W.D.	July 9, 1872	47	316	May 6, 1879	5	26.280	
4	F. O. Miller	"	W.D.	July 9, 1872	47	316	May 6, 1879	5	26.280	
5	Andrew Anderson	G.B. & W. Ry	W.D.	July 13, 1875	28	106	July 26, 1876	1	14.840	
6	W. J. Adams	"	W.D.	July 13, 1875	28	106	July 26, 1876	1	38.960	
7	W. J. Adams	"	W.D.	July 13, 1875	28	106	July 26, 1876	1	38.960	
8	Caroline Nelson et al	T. Case, Rec. & H. & M. Ry	W.D.	April 10, 1880	28	456	June 3, 1880	3	31.720	
9	Lewis J. Olson	O.B. & W. Ry	W.D.	April 4, 1883	54	313	May 12, 1883	3	31.720	
10	T. Peterson	"	W.D.	June 28, 1872	31	90	July 31, 1879	6	4.640	
11	Bole Evenson	"	W.D.	June 28, 1872	31	90	July 31, 1879	6	4.640	
12	Bole Evenson	"	W.D.	June 28, 1872	31	90	July 31, 1879	6	4.640	
13	Geo. W. Case	"	W.D.	Aug. 24, 1876	28	306	Aug. 10, 1880	2	5.300	
14	"	"	W.D.	Aug. 24, 1876	28	306	Aug. 10, 1880	2	26.680	

RIGHT OF WAY AND TRACK MAP

OPERATED BY
GREEN BAY AND WESTERN R.R.

STATION 3379+20 TO STATION 3590+40
SCALE 1 INCH = 400 FEET
OFFICE OF CHIEF ENGINEER
GREEN BAY WIS.