NUMBER	GRANTOR	GRANTEE	INSTRUMENT	DATE	RECORD			AREA		REMARKS
					Book	Page	Date	Acres	Sq. Feet	
1	Mary Rogers	T.Case, Rec.,G.B.& M.RR	W.D.	Nov. 14,1879	28	380	Dec. 20,1879	1	27,340	
2	Portage County	" "	Tax.D.	May 16,1882	7	352	May 16,1882	3	31,420	
3			Adv.Pos						29,380	
4	P.O.Fox,etal	G.B.& L.P.Ry	Cmpdmn.	May 30,1873	Clerk Circuit Court			3	5,400	
5	Portage County	T.Case, Rec.,G.B.& M.RR	Q.C.D.	July 31,1879	6	257	July 31,1879	5	33,760	
6			Adv.Pos						17,200	
7									7,820	
8	Portage County	T.Case, Rec.,G.B.& M.RR	Q.C.D.	July 31,1879	6	259	July 31,1879		9,120	
9	Portage County	" "	Tax.D.	Aug. 1,1879	5	561	Aug. 1,1879	5	20,490	
10			Adv.Pos						8,570	
11									45	
12	E.W.Warrill	T.Case, Rec.,G.B.& M.RR	R/W.D.	Oct. 16,1879	28	379	Dec. 20,1879	3	13,068	
13	W.J.Abrams	" "	Q.C.D.	Oct. 27,1879	28	694	Dec. 3,1880	3	10,160	
14	J.J.Zalick	G.B.W.& St.P.RR	Q.C.D.	Nov. 13,1895	56	487	Dec. 3,1895	3	4,006	
15			Adv.Pos						16,800	
16	Portage County	T.Case,Receiver,G.B.& M RR	Q.C.D.	July 31,1879	6	258	July 31,1879	3	9,850	
17	Joseph W.Pettis	G.B.& M.RR	W.D.	Mar. 25,1874	2	90	Mar. 30,1874	5	35,830	
18	Jos. Markman	G.B.& L.P.Ry	W.D.	Oct. 1,1872	31	110	July 31,1879		5,020	
19	Leonard Winkler	G.B.& M.RR	W.D.	Sept.15,1874	33	453	Aug. 29,1881	3	4,340	
20	August Slater	T.Case,Rec.,G.B.& M.RR	R/W.D.	Aug. 1,1879	28	381	Dec. 20,1879		23,450	
19	John Francin	G.B.& L.P.Ry	Condmn.	July 31,1873	Clerk Circuit Court					

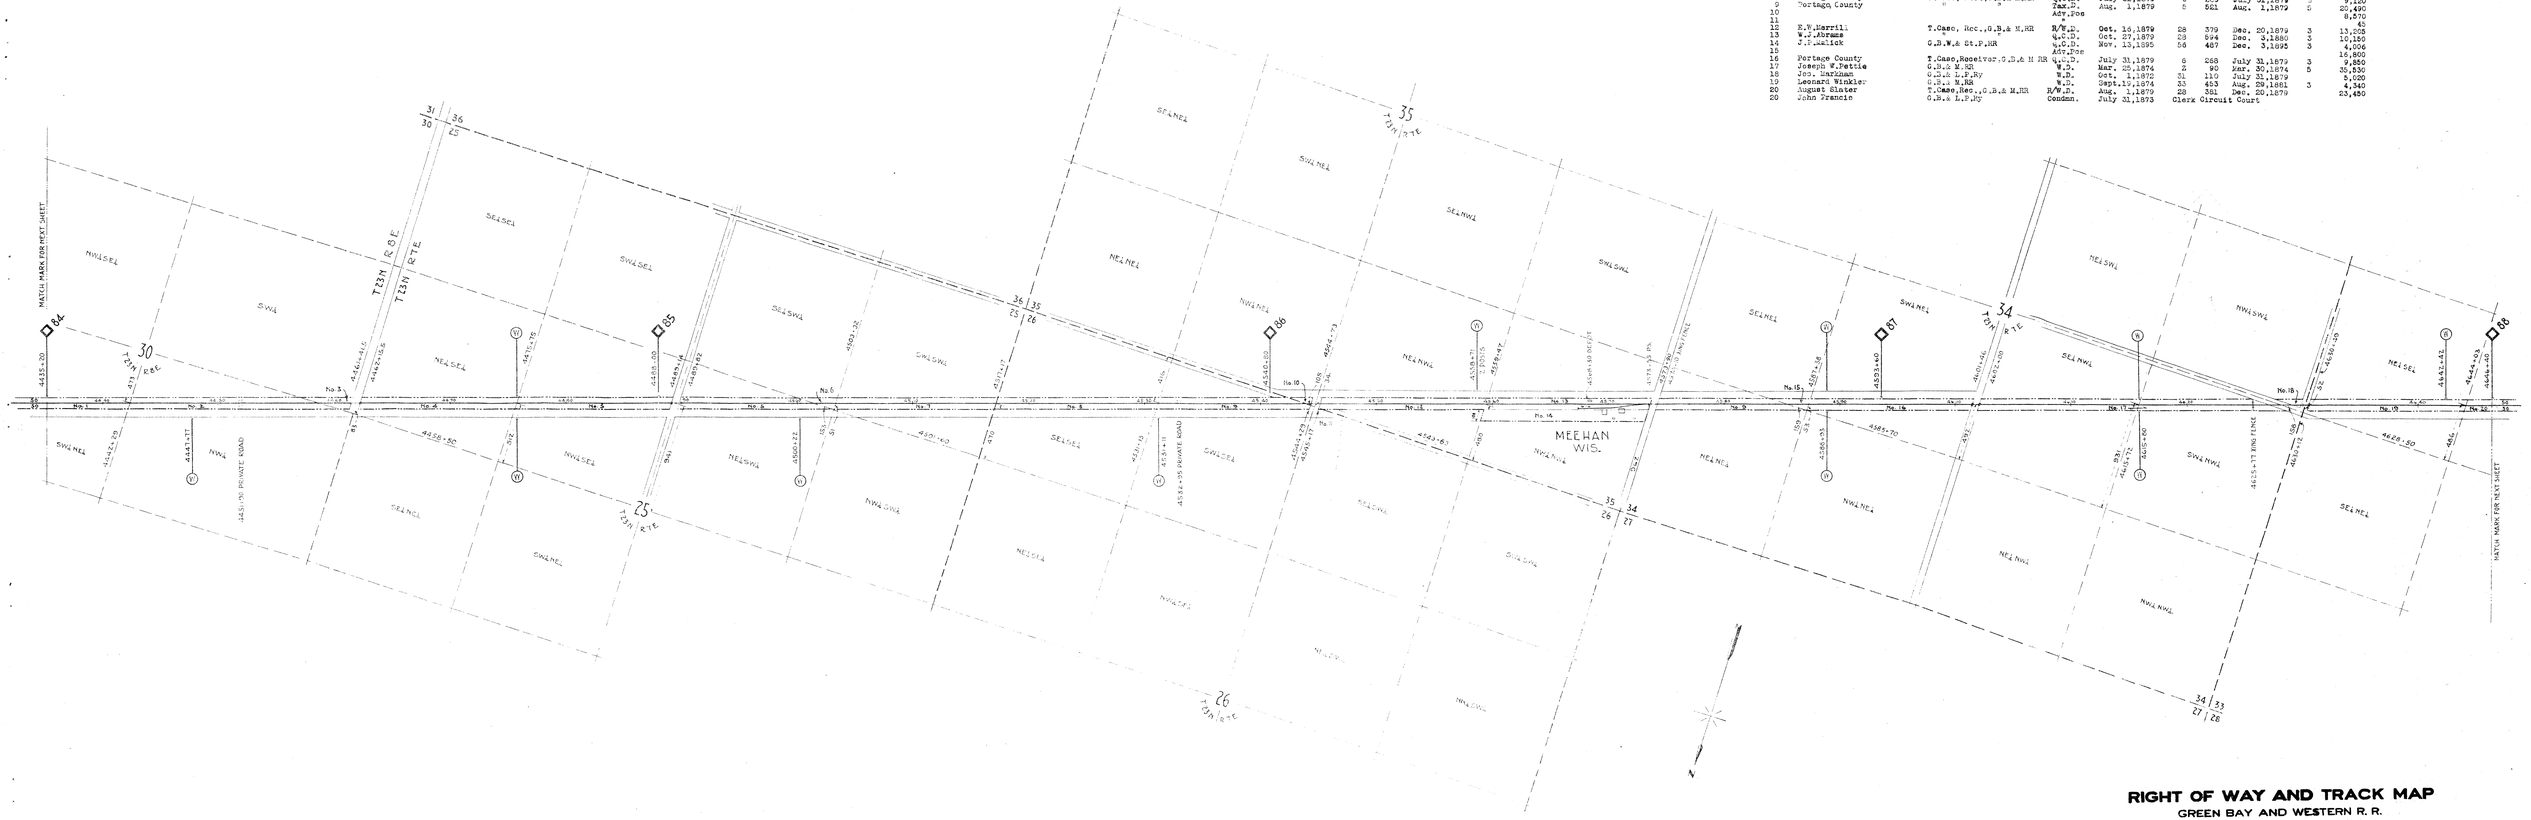

Sheet No. 32 of 61 Sheets of the Green Bay and Western Railroad Company
from survey station 4435+20 to survey station 4646+46

Chief Engineer.

RIGHT OF WAY AND TRACK MAP

GREEN BAY AND WESTERN R. R.

OPERATED BY

GREEN BAY AND WESTERN R. R.

STATION 4435+20 TO STATION 4646+40

SCALE: 1 INCH = 400 FEET

JUNE 30, 1916

OFFICE OF CHIEF ENGINEER
GREEN BAY, WIS.

V
1A WIS
22