NO.	FROM	GRANTOR	GRANTEE	INSTRUMENT	DATE	RECORD Book	Page	Date	AREA Acres	Sq.Feet.	REMARKS
1		W.C.Trahern	G.B.& W.RR	W.D.	Apr. 7,1874	N	31	May 15,1874	3	31,300	
2		D.B.Pier	T.Case,Rec. G.B.& W.RR	W.D.	Apr. 24,1880	U	213	June 1,1880			
3		W.C.Trahern	" "	" "	Apr. 7,1874	N	31	May 15,1874	8	24,420	
4		W.C.Trahern		W.D.	Apr. 7,1874	N	31	May 15,1874		1,100	
5		Geo. Miles	T.Case,Rec..G.B.& W RR	R/W.D.	May 25,1880	U	205	June 1,1880			
6		Centerville	" "	"	May 25,1880	U	203	June 1,1880			
7		W.C.Trahern	G.B.& W.RR	W.D.	May. 21,1875	U	198	May 1,1879	1	30,760	
8				Adv.Pos						7,400	
9				"					2	37,280	
10				"					3	4,180	
11		Geo.Miles	T.Case,Rec..G.B.& W.RR	R/W.D.	May 25,1880	U	205	June 1,1880	15	15,800	
12		Wood County	" "	"	May 25,1880	U	203	June 1,1880			
13		Wood County	" "	Tax D	Oct.13,1879	U	44	Oct.13,1879	3	5,520	
14		Wood County	" "	W.C.D.	Oct.13,1879	U	75	Oct.13,1879	3	4,620	
15		Geo.Miles	G.B.& W.RR	W.D.	Dec. 7,1877	U	200	May 1,1879	6	8,940	
16		Geo.Miles	T.Case,Rec..G.B.& W.RR	R/W.D.	May 25,1880	U	205	June 1,1880			
17				Adv.Pos					1	33,440	

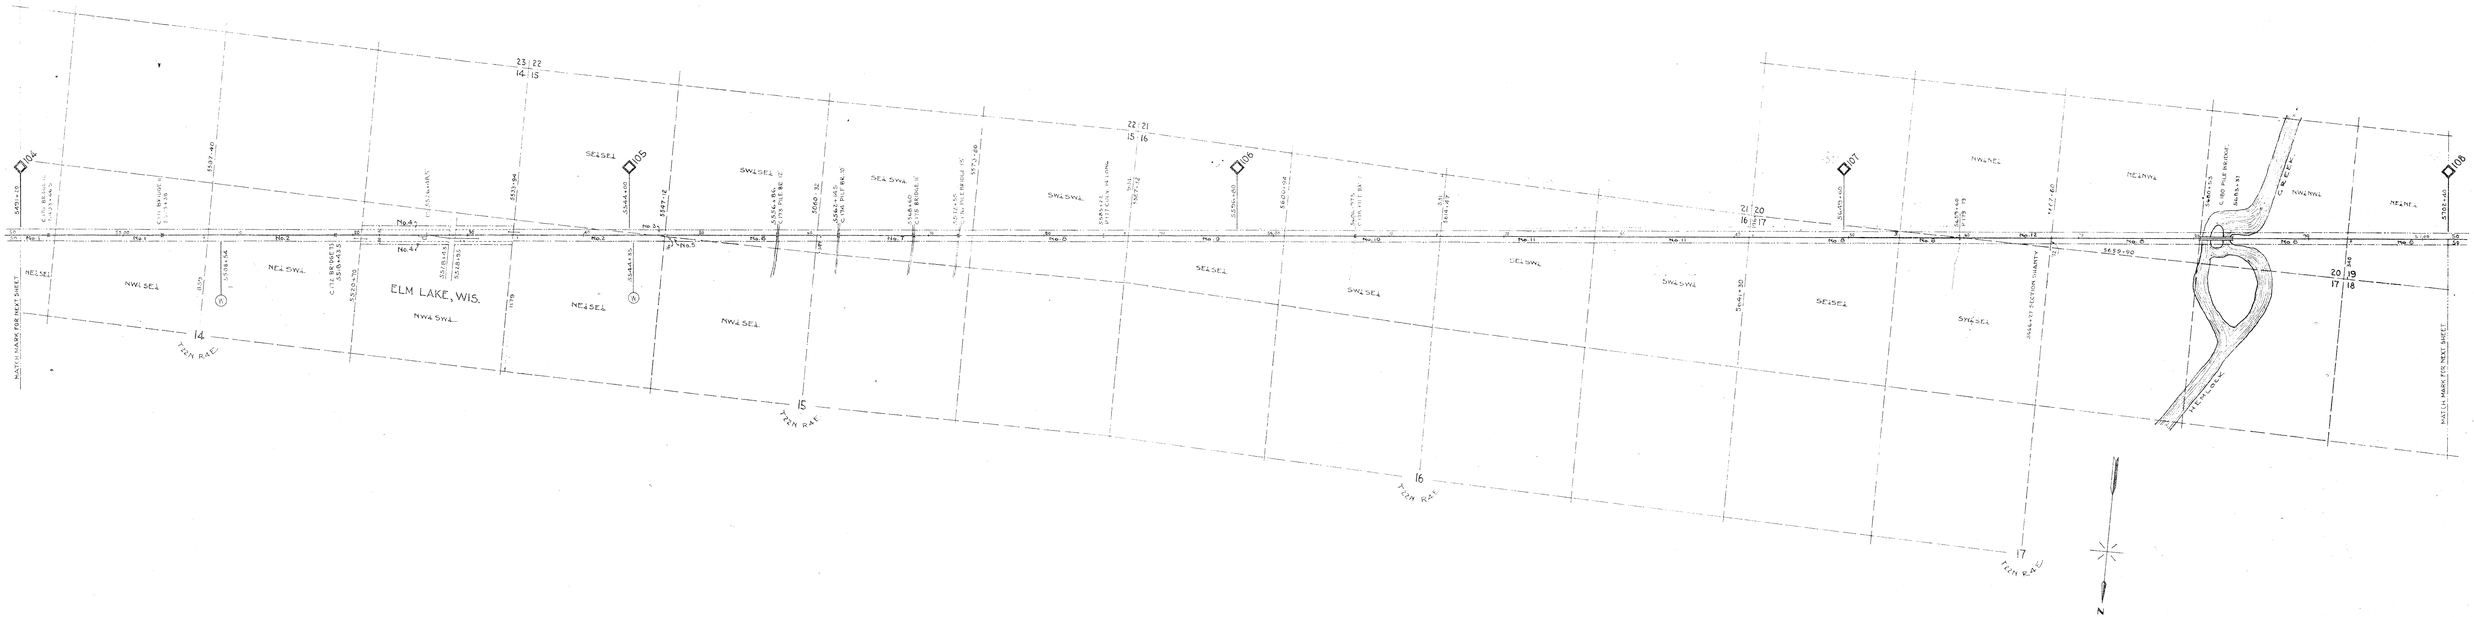

Sheet No. 27 of 61 Sheets of the Green Bay and Western Railroad Company

Survey Station 5702+40

Main Survey Station 5491+20

V. H. Halladay Chief Engineer.

RIGHT OF WAY AND TRACK MAP

GREEN BAY AND WESTERN R. R.

OPERATED BY

GREEN BAY AND WESTERN R. R.

STATION 5491-20 TO STATION 5702-40

SCALE 1 INCH = 400 FEET

JUNE 30, 1916

OFFICE OF CHIEF ENGINEER
GREEN BAY, WIS.

V
1A WIS
27