


<u>NUMBER</u>	<u>SECTION</u>	<u>CONTENTS</u>	<u>INSTRUMENT</u>	<u>DATE</u>	<u>BOOK</u>	<u>PAGE</u>	<u>RECORD</u>	<u>DATE</u>	<u>ACRES</u>	<u>AREA</u>	<u>REMARKS</u>
1	Deed Hills	Township, G.B. & N.W. 30	N.D.	May 25, 1880					40	13.470	
2	Deed Hills	Mfg. & Iron Co	W.D.	Dec. 7, 1887					7	3.940	
3	Geo Hills	G.B. & N.W. 30	N.D.	May 25, 1880					2	3.500	
4	Geo Hills	"	N.D.	May 25, 1880					205	13.200	
5	Geo Hills	"	N.D.	May 25, 1880					205	13.100	



RIGHT OF WAY AND TRACK MAP

GREEN BAY AND WESTERN R. R.

GREEN BAY AND WESTERN R.R.

GREEN BAY AND WESTERN R.R.

STATION	5702+40	TOSTATION	5913+60
STATION	5702+40	TOSTATION	5913+60

1 INCH = 400 FEET

JUNE 30

GREEN BAY, WIS.

JUNE 30, 1916

