


NUMBER	SECTION	DATE	APPROVED	RECORD	AREA	REMARKS
1	600 Hill	Nov 28, 1880	R.C.D.	Dec 1, 1880	52,900	
2	600 Hill	Dec 1, 1880	R.C.D.	Dec 1, 1880	2,480	
3	600 Hill	Dec 1, 1880	R.C.D.	Dec 1, 1880	7,350	
4	600 Hill	Dec 1, 1880	R.C.D.	Dec 1, 1880	12,450	
5	600 Hill	Dec 1, 1880	R.C.D.	Dec 1, 1880	6,450	
6	600 Hill	Dec 1, 1880	R.C.D.	Dec 1, 1880	2,450	
7	600 Hill	Dec 1, 1880	R.C.D.	Dec 1, 1880	27,000	
8	600 Hill	Dec 1, 1880	R.C.D.	Dec 1, 1880		



RIGHT OF WAY AND TRACK MAP
GREEN BAY AND WESTERN R.R.
 OPERATED BY
GREEN BAY AND WESTERN R.R.

Station 6124+00 TO STATION 6386+00
 SCALE 1 INCH = 400 FEET
 OFFICE OF CHIEF ENGINEER
 GREEN BAY, WIS.
 JUNE 23, 1916