


NUMBER	GRANTOR	GRANTEE	INSTRUMENT	DATE	BOOK	PAGE	DATE	ACRES	Sq. Feet.	REMARKS
1	Hiram Goddard	T. Case, Rec. G.B. & W.R.	R. & D.	June 20, 1879	U	17	July 22, 1879	6	16,140	
2	John H. Smith & Son, Co.	G.B. & W.R.	M.D.	Nov. 20, 1877	28	234	Oct. 30, 1878	2	40,800	
3	John H. Smith	G.B. & W.R.	W.D.	Nov. 9, 1877	25	284	Oct. 30, 1878	4	10,160	
4	Nixon & Co.	G.B. & W.R.	W.D.	Jan. 18, 1904	66	366	Jan. 25, 1904	3	6,600	
5	L.G. Merrill	G.B. & W.R.	W.D.	Aug. 25, 1898	40	143	Feb. 19, 1899	2	42,350	
6	West. Lumber Co.	G.B. & W.R.	W.D.	Nov. 21, 1876	25	438	Apr. 21, 1879	2	22,000	
7			Adv. For						43,460	



RIGHT OF WAY AND TRACK MAP **GREEN BAY AND WESTERN R. R.** OPERATED BY **GREEN BAY AND WESTERN R. R.**

STATION 6336+00 TO STATION 6547+00
 SCALE 1 INCH = 400 FEET
 OFFICE OF CHIEF ENGINEER
 GREEN BAY, WIS.
 JUNE 20, 1916

Sheet No. 31 of 31 of the Green Bay and Western Railroad Company
 from survey station 6336+00 to 6547+00
 Chief Engineer