


NAME	STATUS	CHARGE	ASSIGNMENT	DATE	BOOK	PAGES	DATE	ACRES	AREA	REMARKS
1. WASH. BULL.			R. D. 1	APR. 10, 1879	20	495	JULY 22, 1879	28	20.4500	
2. " " " "			R. D. 1	APR. 10, 1879	20	495	JULY 22, 1879	28	20.4500	
3. JACKSON CO.			ACT. POS	OTHER	6, 1880	479	SEPT. 22, 1880	2	43.1480	
4. JACKSON CO.			R. D. 1	JULY 14, 1880	26	127	JULY 14, 1880	2	20.4500	
5. JACKSON CO.			ACT. POS	ACT. POS		479	SEPT. 22, 1880	2	20.4500	
6. JACKSON CO.						479	SEPT. 22, 1880	2	15.8200	
7. JACKSON CO.						479	SEPT. 22, 1880	2	27.5000	



RIGHT OF WAY AND TRACK MAP

GREEN BAY AND WESTERN R.R.
OPERATED BY
GREEN BAY AND WESTERN R.R.

Sheet No. 32 of 61 of the Green Bay and Western Railroad Company
from survey station 6547 + 20 to survey station 6758 + 40
1898 Blackout

STATION 6547+20 TOSTATION 6758+40
SCALE: 1 INCH = 400 FEET
JUNE 30, 1971