| NUMBER | GRANTOR | GRANTEE | INSTRUMENT | DATE | RECORD | | | AREA | | REMARKS |
|---|---|---|---|---|---|---|---|---|---|---|
| | | | | | Book | Page | Date | Acres | Sq.Feet | |
| 1 | Hamilton Gregory | T.Case,Rec,G.B.& W.RR | R/W.D. | Dec. 6,1878 | 25 | 336 | Dec. 24,1878 | | 4,000 | |
| 2 | H.G.Sewell | " " | R/W.D. | Nov. 5,1879 | 25 | 611 | Dec. 19,1879 | | | |
| 3 | | | Adv.Pos | | | | | 1 | 22,560 | |
| | | | " | | | | | 1 | 28,070 | |
| 4 | Mary Blanco | " " | R/W.D. | Oct. 11,1879 | 25 | 612 | Dec. 19,1879 | 1 | 28,870 | |
| 5 | Daniel McSwain etal | " " | R/W.D. | Dec. 5,1878 | 25 | 341 | Dec. 24,1878 | 3 | 22,120 | |
| 6 | Henry McSwain | " " | R/W.D. | Dec. 5,1878 | 25 | 340 | Dec. 24,1878 | 8 | 2,320 | |
| 7 | J.H.Sechler, | G.B.& W.RR | " | June 5,1876 | 21 | 536 | July 18,1876 | 6 | 39,520 | |
| 8 | J.H.Sechler | " " | W.D. | Apr. 25,1878 | 25 | 530 | Oct. 3,1879 | 4 | 19,760 | |
| 9 | Emil. Orsen | T.Case,Rec,G.B.& W. RR | R/W.D. | Dec. 5,1878 | 25 | 338 | Dec. 24,1878 | 3 | 33,630 | |
| 10 | C.C.Barnes | " " | R/W.D. | Oct. 29,1878 | 25 | 270 | Nov. 6,1878 | 2 | 730 | |
| 11 | W.J.Price | " " | R/W.D. | Apr. 3,1879 | 25 | 440 | Apr. 21,1879 | 6 | 17,540 | |
| 12 | H.G.Sewell | " " | R/W.D. | Nov. 5,1879 | 25 | 611 | Dec. 19,1879 | | 26,720 | |
| 13 | Harriet P.Bull | " " | R/W.D. | Mar. 8,1880 | 25 | 167 | July 14,1880 | 2 | 01,620 | |

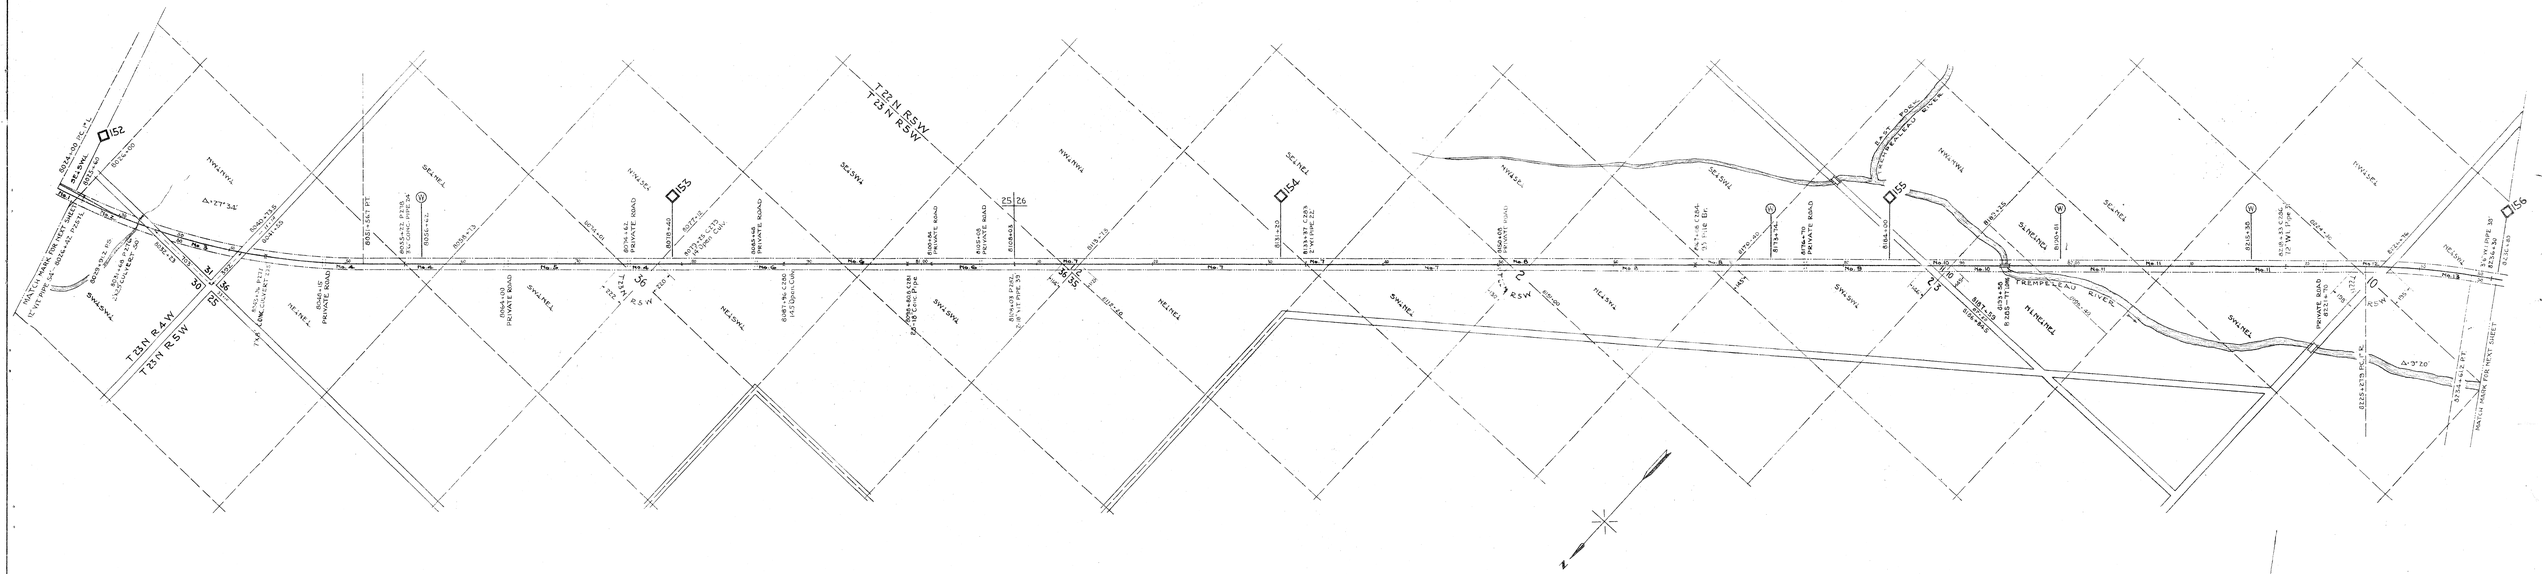


# RIGHT OF WAY AND TRACK MAP

GREEN BAY AND WESTERN R. R.

OPERATED BY

GREEN BAY AND WESTERN R. R.

STATION 8025+60 TO STATION 8236+80

SCALE: 1 INCH = 400 FEET JUNE 30, 1916

OFFICE OF CHIEF ENGINEER
GREEN BAY, WIS.

Sheet No. 39 of 51 Sheets of the Green Bay and Western Railroad Company
from survey station 8025+60 to survey station 8236+80

Chief Engineer.

V
1A WIS
39