


TRAIL	SECTION	CHARTER	INSTRUMENT	DATE	BOOK	PAGE	RECORD	DATE	ACRES	Sq. Feet	REMARKS
1	Grand Rapids P. & P. Co.		R. W. D.	July 28, 1896	38	404	July 29, 1896	10	30,700		
2	Isle de la Poudre		W. D.	Aug. 28, 1901	67	313	Sept. 5, 1901	5	36,000		
3	Isle de la Poudre		W. D.	Sept. 20, 1896	58	402	July 29, 1896	1	21,350		



State of Wisconsin
County of Brown
I, the undersigned officer of the Green Bay and Western
Railroad Company, do hereby certify that this is a correct map in
accordance with the records of the State of Wisconsin
and the records of the Green Bay and Western Railroad Company
and the records of the State of Wisconsin.

Surveyed and shown to be correct this 14th day of August, 1917.
J. H. BROWN
General Manager

RIGHT OF WAY AND TRACK MAP

GREEN BAY AND WESTERN R.R.
OPERATED BY
GREEN BAY AND WESTERN R.R.
BIRON SPUR

STATION 0+00 TO STATION 118+66

SCALE 1 INCH = 200 FEET
OFFICE OF CHIEF ENGINEER
GREEN BAY, WIS.

