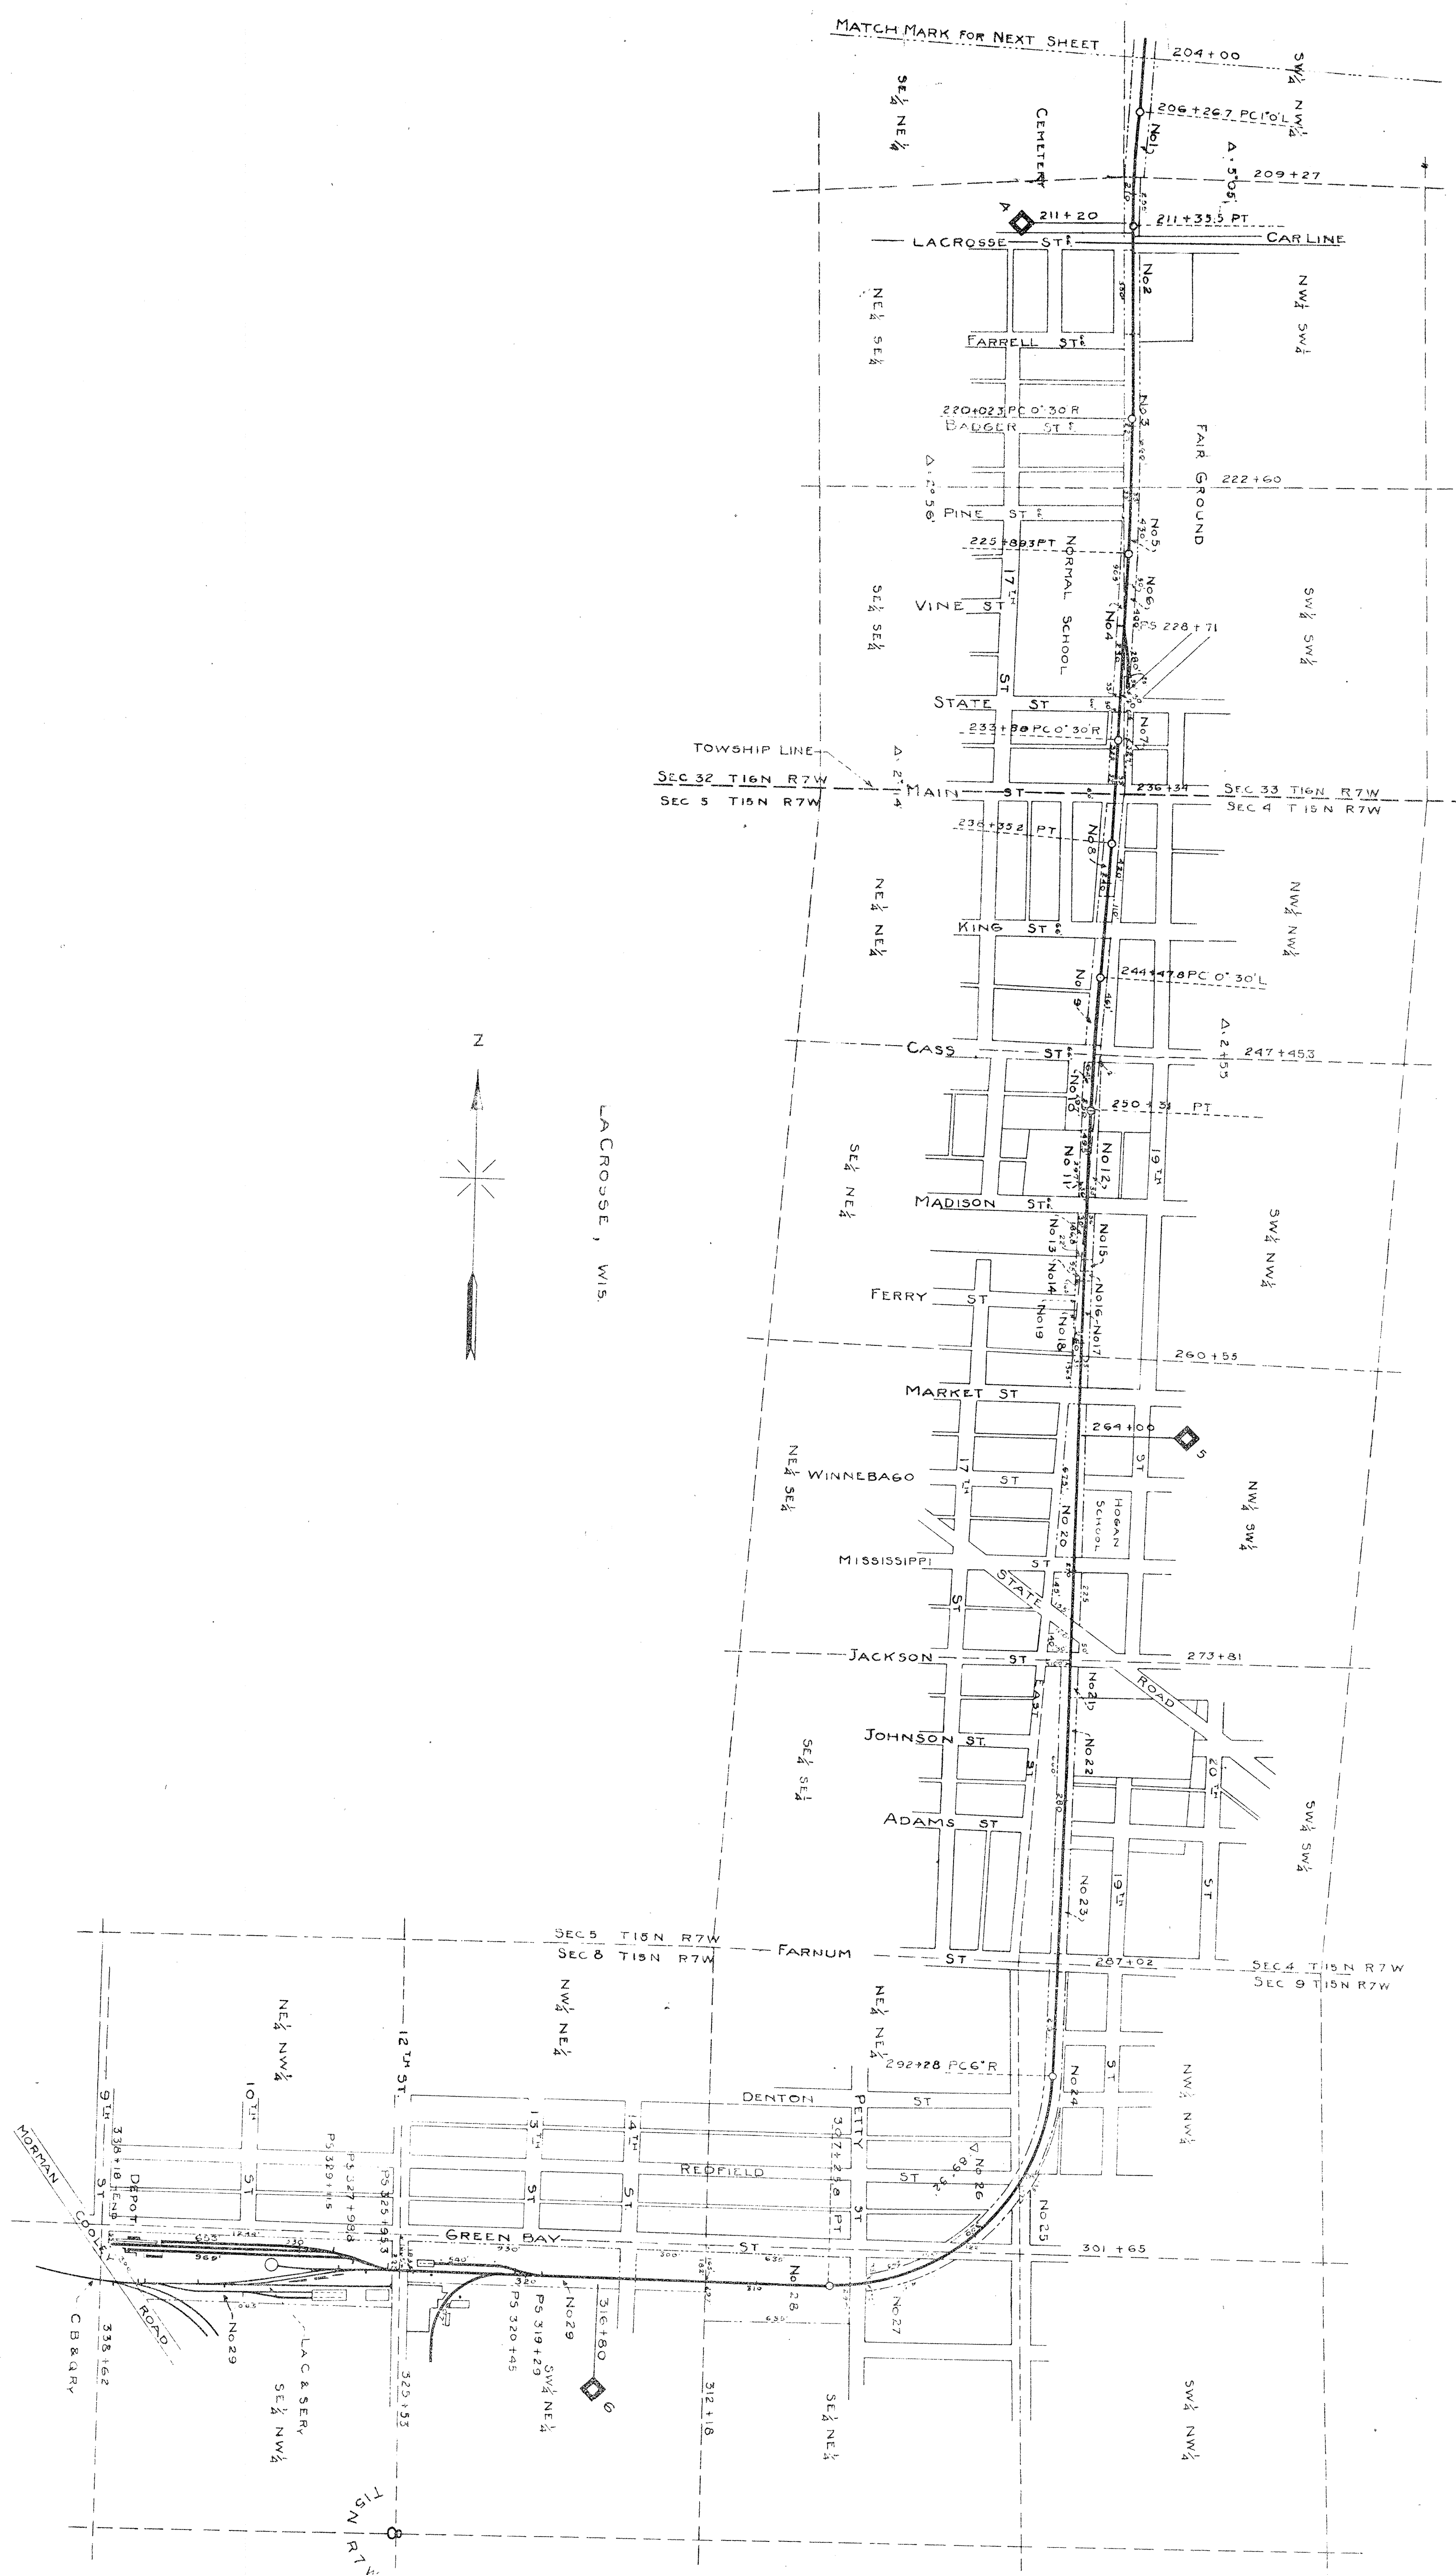


[illegible]

GREEN BAY AND WESTERN R. R.

GREEN BAY AND WESTERN R.R.

STATION 204+00 TO STATION 338+18

SCALE: 1 INCH = 400 FEET

OFFICE OF CHIEF ENGINEER
GREEN BAY, WIS.

GREEN BAY, WIS.

1

ju

NE