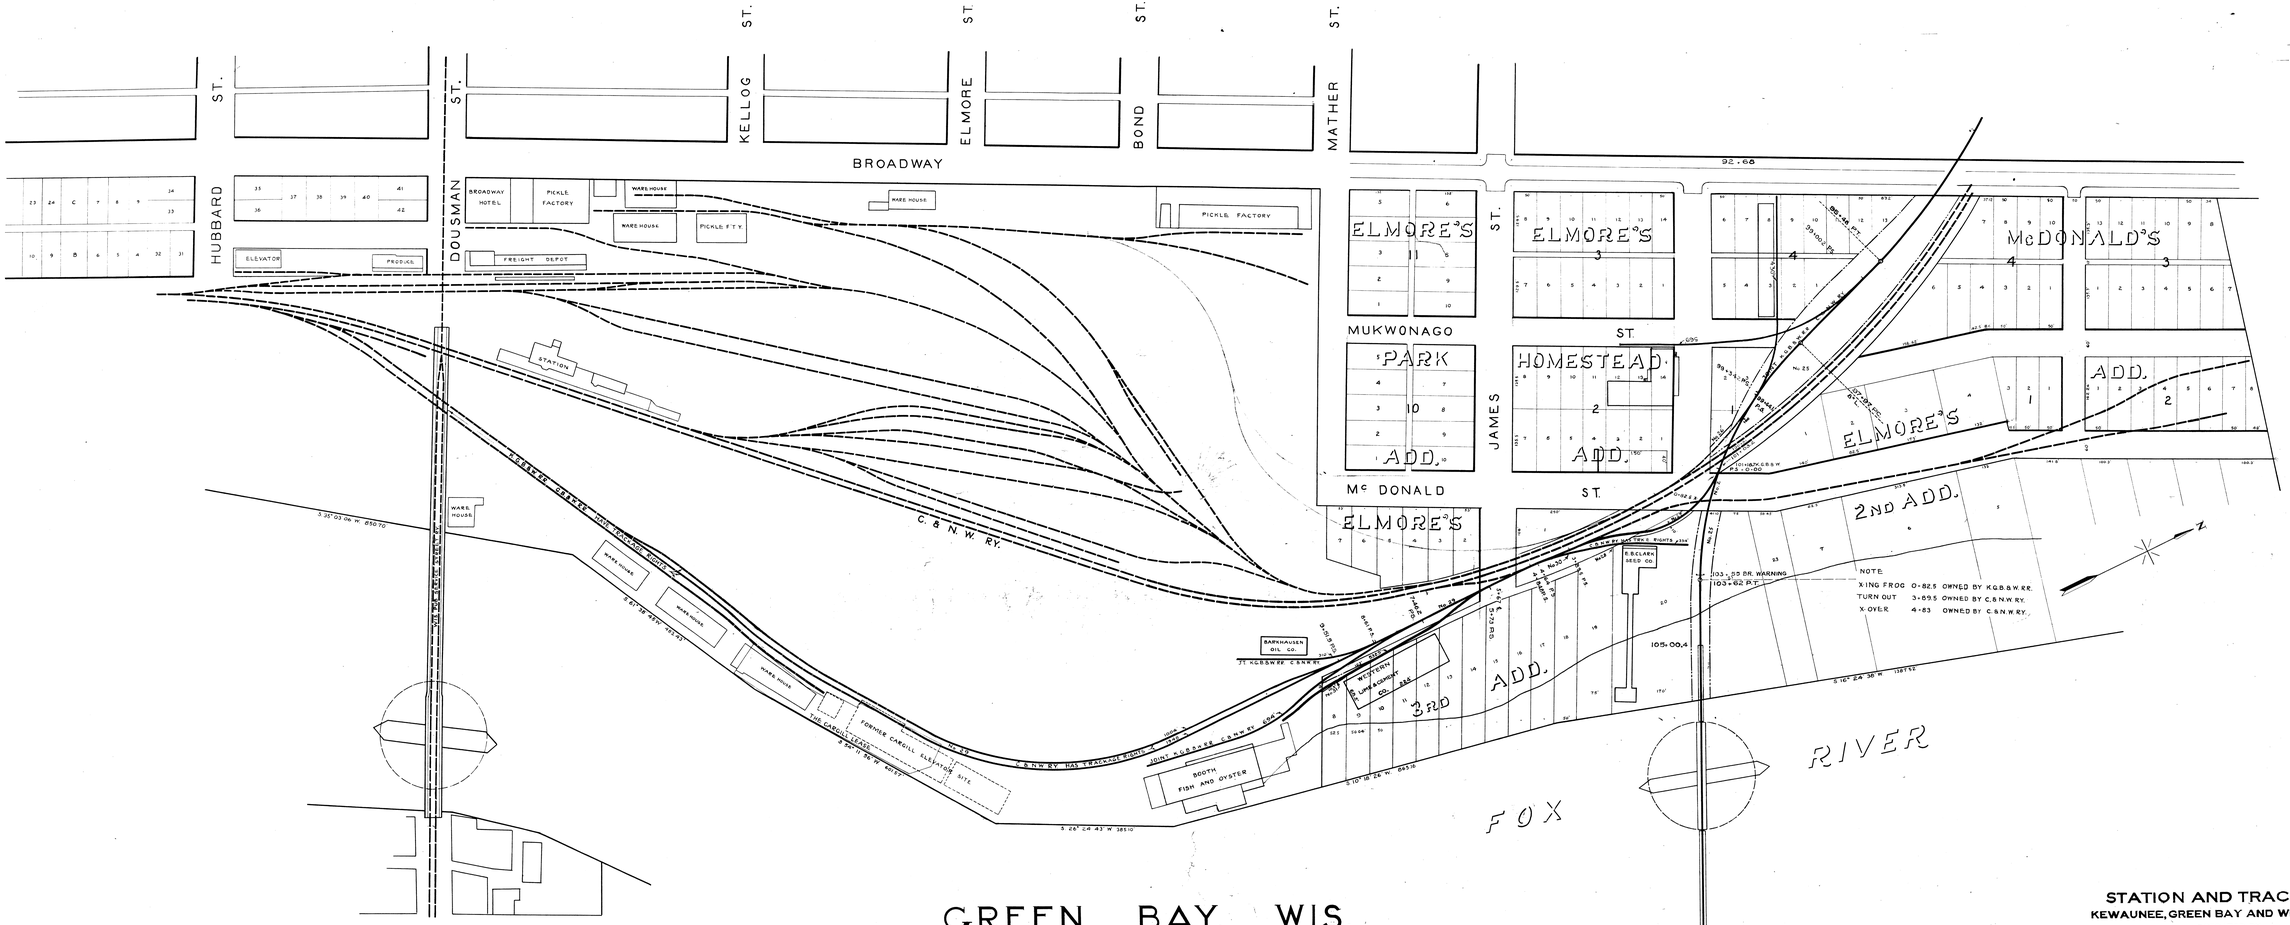

GREEN BAY, WIS.

STATION AND TRACK MAP

KEWAUNEE, GREEN BAY AND WESTERN R.R.

OPERATED BY

KEWAUNEE, GREEN BAY AND WESTERN R.R.

STATION 92+66 TO STATION 105+00.4

SCALE: 1 INCH = 100 FEET. JAN. 1, 1922.

OFFICE OF CHIEF ENGINEER
GREEN BAY, WIS.

V-2 WIS
31c