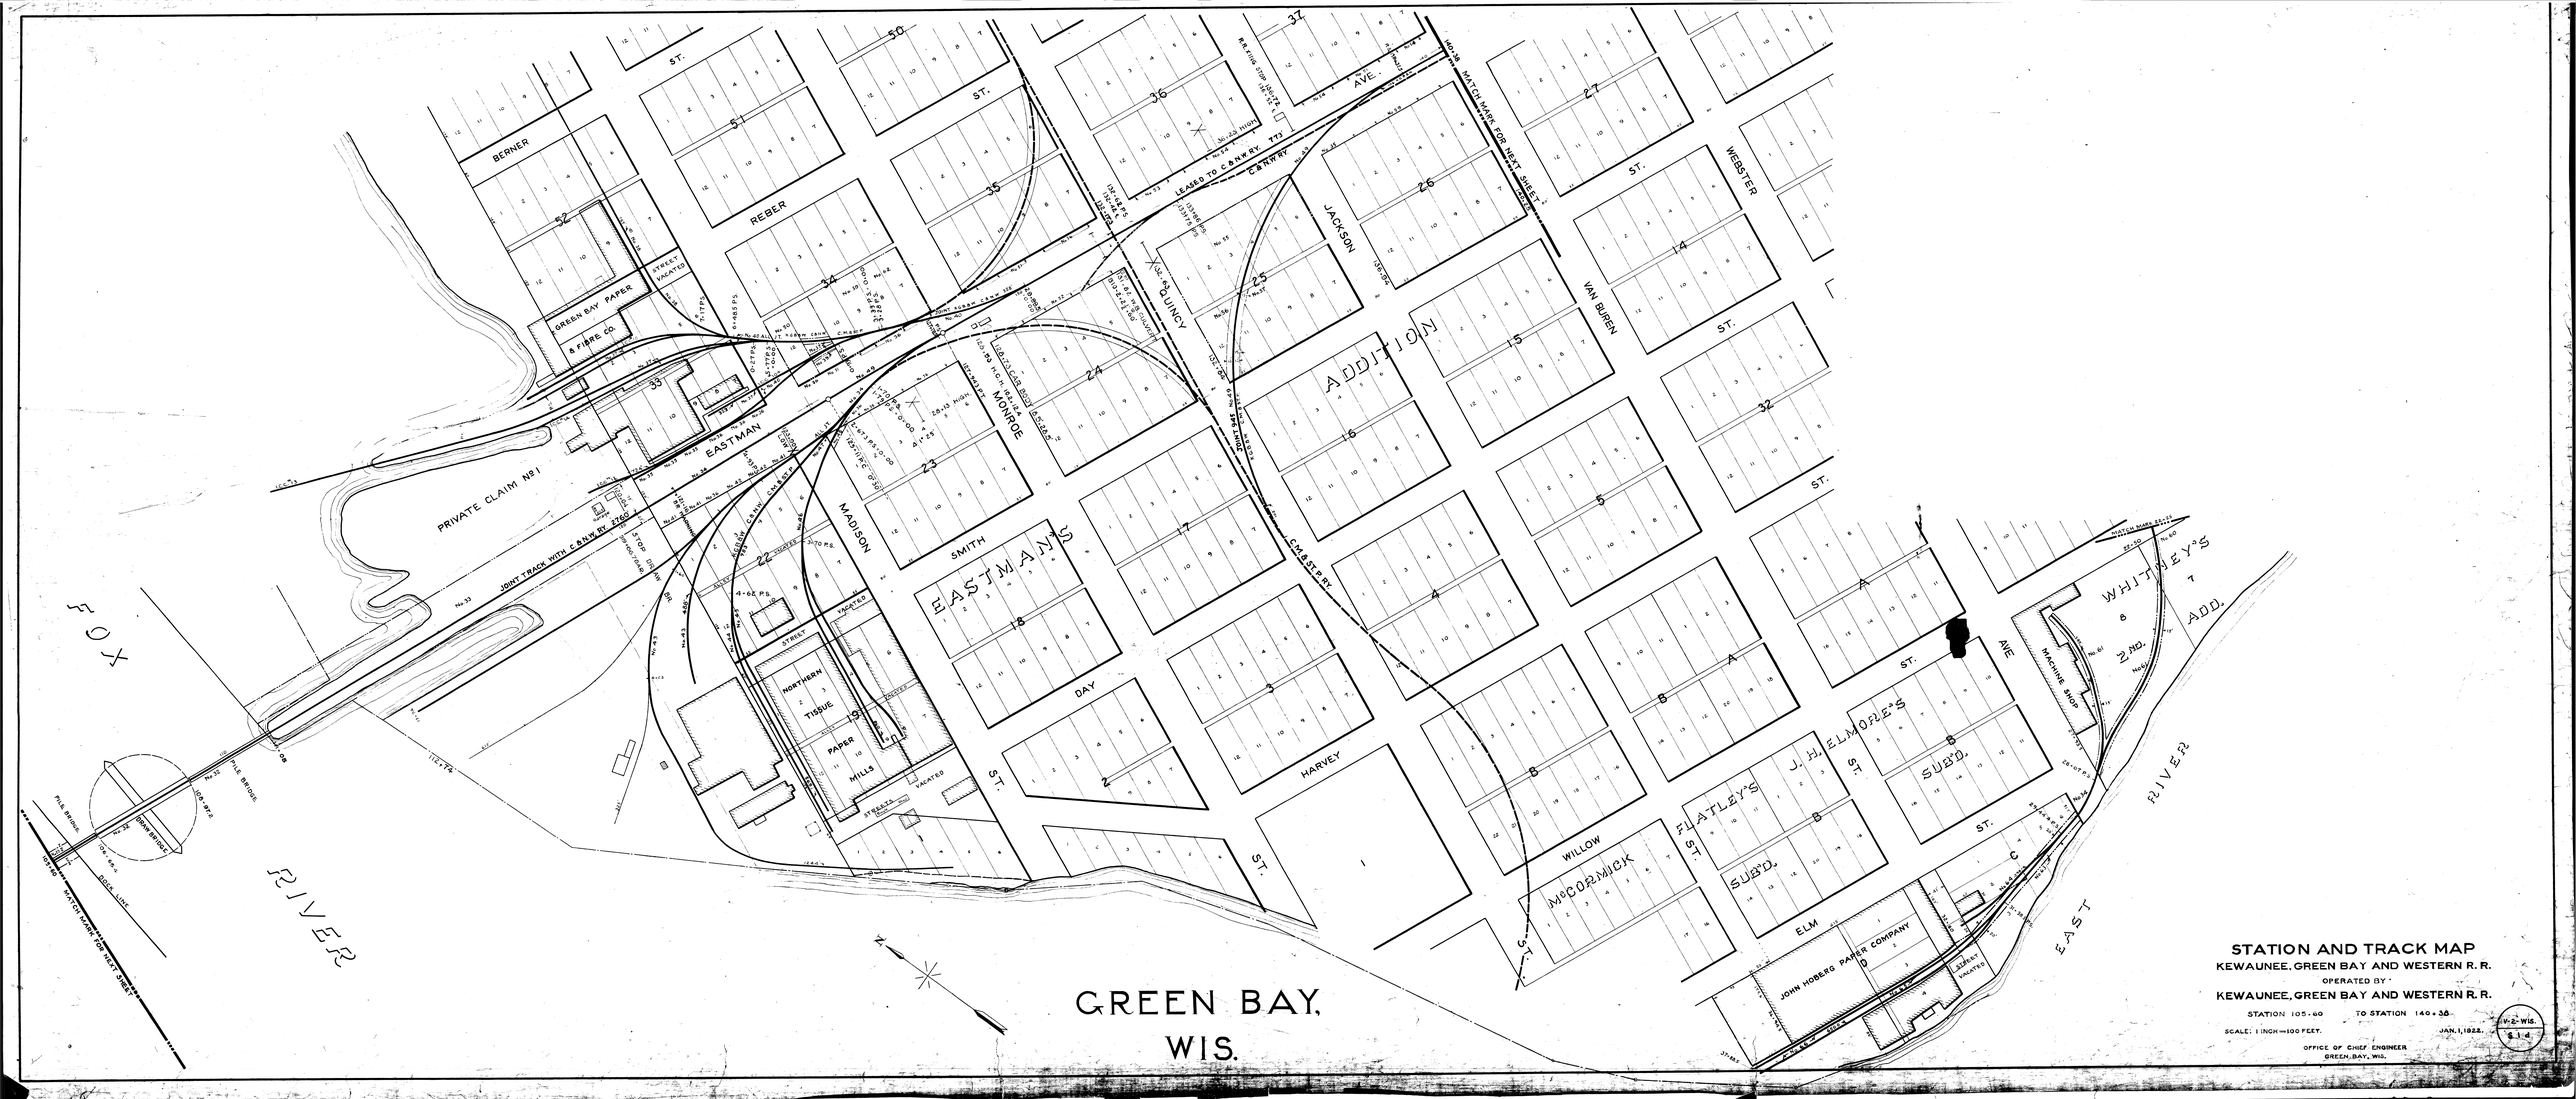


STATION AND TRACK MAP

KEWAUNEE, GREEN BAY AND WESTERN R.R.

OPERATED BY

KEWAUNEE, GREEN BAY AND WESTERN R.R.

STATION 105-60 TO STATION 140+38

SCALE: 1 INCH = 100 FEET. JAN. 1, 1922.

OFFICE OF CHIEF ENGINEER
GREEN BAY, WIS.

V-2-WIS
S. 1-4