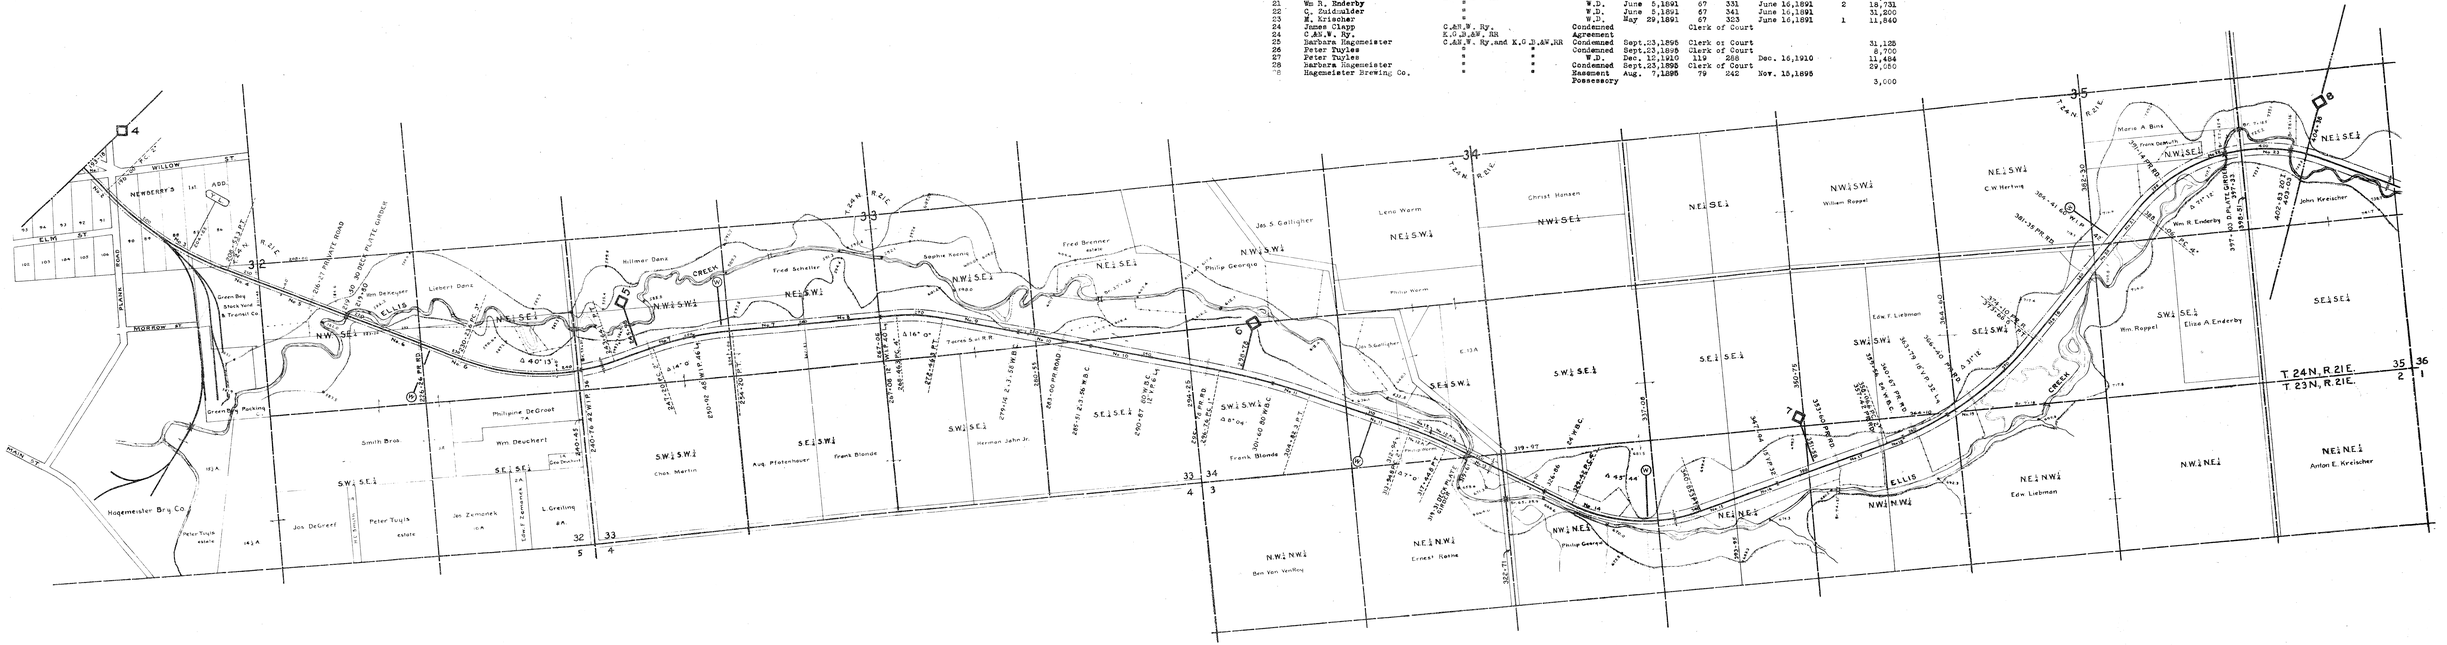NUMBER	GRANTOR	GRANTEE	INSTRUMENT	DATE	RECORD			AREA		REMARKS
					Book	Page	Date	Acres	Sq. Feet.	
1	L. Larchide	K.G.B.&W. RR	W.D.	Aug. 11,1892	71	311	Aug. 12,1892		6,014	
2			Adv.Pos.						7,040	
3	James Clapp	K.G.B.&W. RR	W.D.	Jan. 4,1892	71	61	Jan. 16,1892		43,200	
4	Schumacher Bros.	"	W.D.	July 24,1891	73	478	Oct. 24,1894		13,600	
5	H. Brehmer	"	Condemned	July 28,1891	Clerk of Court			1	3,440	
6	Albert Weisse	"	Condemned	July 28,1891	Clerk of Court			1	24,120	
6	Albert Weisse	"	W.D.	Sept. 3,1891	67	433	Sept.11,1891			
7	Ludvig Martin	"	W.D.	May 28,1891	67	307	June 16,1891	4	23,280	
8	Fred Scheller	"	W.D.	May 27,1891	67	317	June 16,1891	1	21,740	
9	Richard Koenig	"	W.D.	May 29,1891	67	324	June 16,1891	3	4,220	
9	Herman Jahen	"	Release	May 11,1903						
10	Fredrick Brehmer	"	W.D.	May 28,1891	67	319	June 16,1894	3	6,320	
11	August Greiling	"	W.D.	June 27,1891	71	75	Jan. 27,1892	4	12,660	
12	F. K. Straubel	"	W.D.	June 24,1891	67	368	June 27,1891		36,150	
12A	F. K. Straubel	"	W.D.	Dec. 28,1903	96	65	Mar. 31,1903		36,150	
13	Gertrude Roine	"	W.D.	June 4,1891	67	336	June 16,1891		23,550	
14	Felicite Duchateau	"	W.D.	July 14,1891	67	390	July 21,1891	1	26,365	
14A	Phillip Georgia	"	Release	Oct. 30,1899	78	331	Nov. 21,1899			
15	A. Van VenRoy	"	W.D.	June 20,1891	87	378	July 7,1891	1	23,522	
16	P. Van VenRoy	"	W.D.	May 27, 1891	67	329	June 16,1891	5	26,572	
17	Frank Hahman	"	W.D.	June 2,1891	67	320	June 16,1891	1	24,393	
18	Edmund Liebman	"	W.D.	May 27,1891	67	328	June 16,1891	1	27,007	
19			Adverse Possession						2,000	
20	Frank Golueke	K.G.B.&W. RR	W.D.	Jan. 30,1892	71	121	Mar. 4, 1892		21,600	
21	Wm R. Enderby	"	W.D.	June 5,1891	67	331	June 16,1891	2	18,731	
22	C. Zuidmulder	"	W.D.	June 5,1891	67	341	June 16,1891		31,200	
23	M. Kriescher	"	W.D.	May 29,1891	67	323	June 16,1891	1	11,840	
24	James Clapp	C.&N.W. Ry.	Condemned		Clerk of Court					
24	C.&N.W. Ry.	K.G.B.&W. RR	Agreement							
25	Barbara Hagemeister	C.&N.W. Ry.and K.G.B.&W.RR	Condemned	Sept.23,1895	Clerk of Court				31,128	
26	Peter Tuyles	" "	Condemned	Sept.23,1895	Clerk of Court				8,700	
27	Peter Tuyles	" "	W.D.	Dec. 12,1910	119	288	Dec. 16,1910		11,484	
28	Barbara Hagemeister	" "	Condemned	Sept.23,1895	Clerk of Court				29,280	
28	Hagemeister Brewing Co.	" "	Easement	Aug. 7,1895	79	242	Nov. 15,1895			
			Possessory						3,000