


No.	Section	Contract	Instrument	Date	Record
19	Division of Highway	W. E. G. & Co.	100-100	Sept. 1932	—
20	East	East	100-100	Sept. 1932	—
21	Hillsboro	Hillsboro	100-100	Sept. 1932	—
22	E. V. M. & Co.	—	—	—	—
23	West	West	100-100	Sept. 1932	—
24	North	North	100-100	Sept. 1932	—

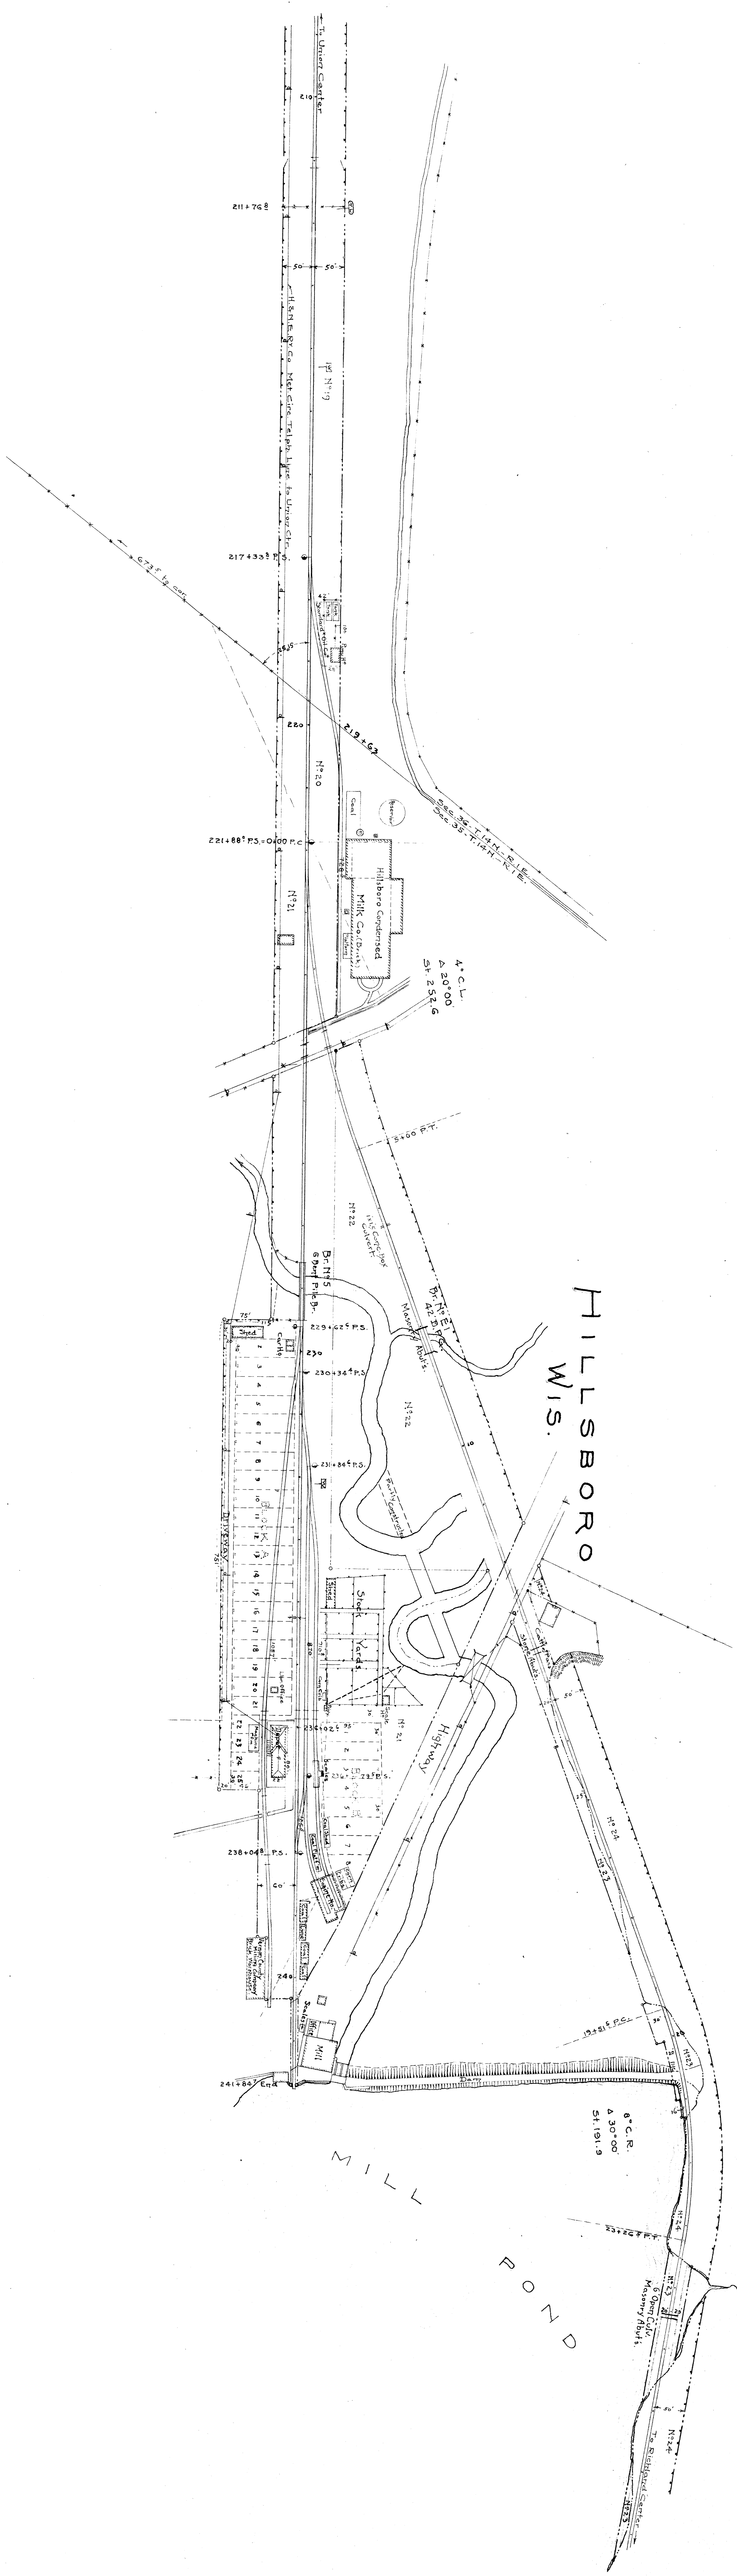

Sheet 19012 of Hillsboro, Wis., Eastern Railway from
Survey Station 210+00 to 241+847, also from
Station 0+00 to Station 28+00 of the Division

C. J. Galt
Engineer

HILLSBORO, WIS.
STATION MAP
LANDS, TRACKS & STRUCTURES
HILLSBORO & NORTH EASTERN RY. CO.
OPERATED BY THE
MAIN LINE
STATION 210+00 TO STATION 241+847
SCALE 1 IN = 100 FT. OCT. 28, 1916
OFFICE OF CHIEF ENGINEER
HILLSBORO, WIS.