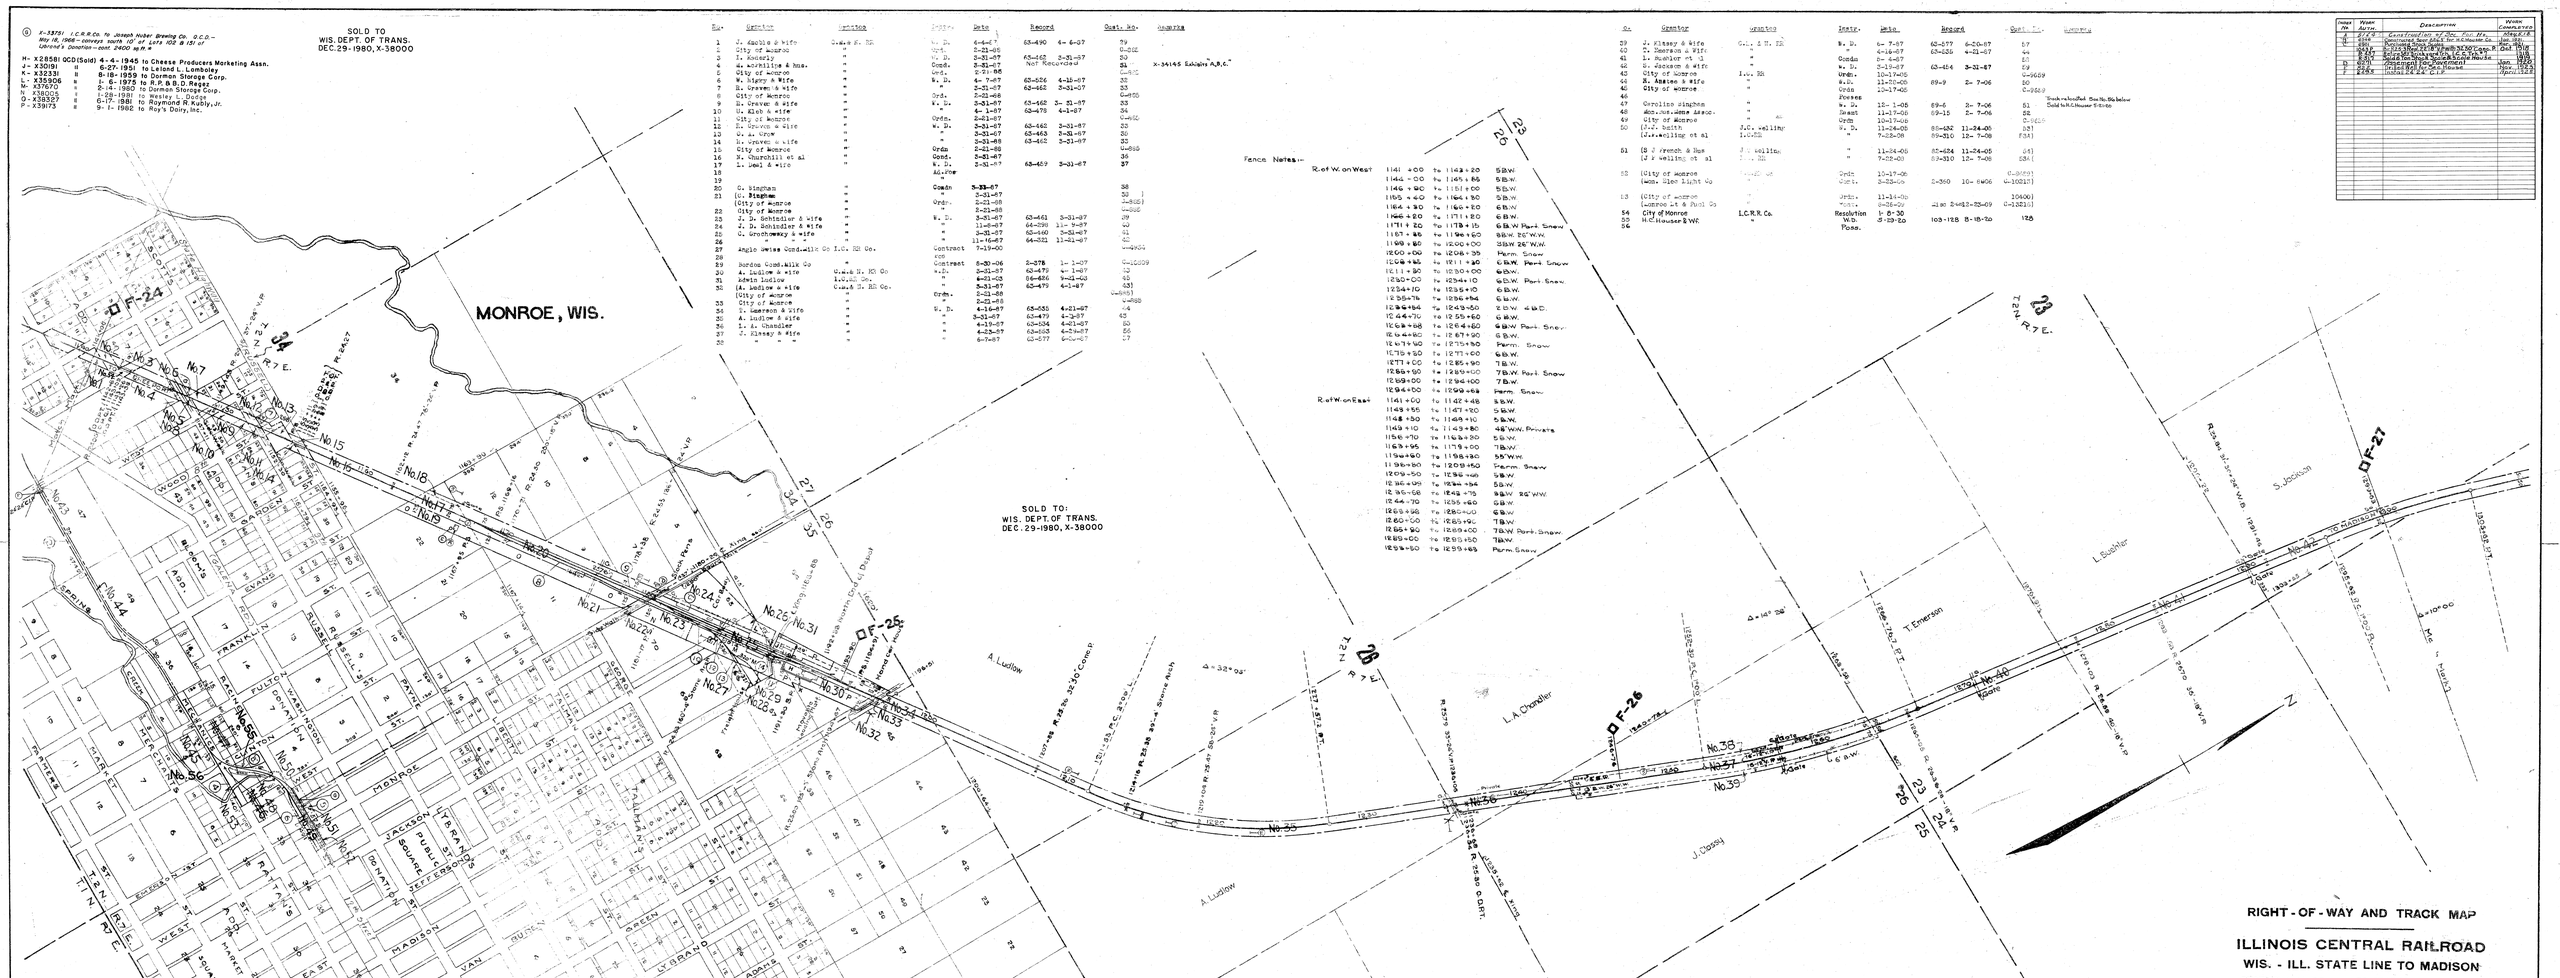

No.	Grantor	Location	Instr.	Date	Record	Cost Ac.	Remarks
1	J. Jacobs & wife	Town & R. R.	W. D.	6-4-67	63-490 6-6-67	79	
2	City of Monroe	"	Ord.	5-21-67		C-202	
3	I. Koberly	"	W. D.	3-31-67	63-462 3-31-67	30	
4	A. Wirthlin & Hus.	"	Cond.	3-31-67	Not Recorded	31	X-34145 Exhibit "A,B,C."
5	City of Monroe	"	Ord.	9-21-86		C-202	
6	W. Kleyn & Wife	"	W. D.	4- 7-67	63-524 4-12-67	32	
7	H. Graves & wife	"	"	3-31-67	63-462 3-31-67	33	
8	City of Monroe	"	Ord.	3-21-68		C-202	
9	H. Graves & wife	"	W. D.	3-31-67	63-462 3- 31-67	33	
10	U. Kleb & wife	"	"	4- 1-67	63-478 4-1-67	34	
11	City of Monroe	"	Ord.	2-21-67		C-202	
12	H. Graves & Wife	"	W. D.	3-31-67	63-462 3-31-67	33	
13	W. A. Grow	"	"	3-31-67	63-462 3-31-67	33	
14	H. Graves & wife	"	"	3-31-68	63-462 3-31-67	33	
15	City of Monroe	"	Ord.	2-21-68		C-202	
16	N. Churchill et al	"	Cond.	3-31-67		36	
17	L. Deel & wife	"	W. D.	3-31-67	63-469 3-31-67	37	
18		"	Adefee				
19		"	"				
20	O. Bingham	"	Comdn	5-23-67		38	
21	O. Bingham	"	"	3-31-67		38	
	City of Monroe	"	Ord.	2-21-68		C-202	
22	City of Monroe	"	"	2-21-68		C-202	
23	J. D. Schindler & wife	"	W. D.	3-31-67	63-461 3-31-67	29	
24	J. D. Schindler & wife	"	"	11-8-67	64-290 11- 9-67	40	
25	C. Brotherway & wife	"	"	3-31-67	63-460 3-31-67	41	
26		"	"	11-16-67	64-321 11-21-67	42	
27	Anglo Swiss Cond. Milk Co	I.C. R.R. Co.	Contract	7-19-00		C-4604	
28			ree				
29	Borden Cond. Milk Co	"	Contract	6-30-06	2-378 1- 1-07	C-10009	
30	A. Ludlow & wife	Town & R. R. Co	W.D.	2-21-67	63-479 4- 1-67	10	
31	Edwin Ludlow	Town & R. R. Co.	"	4-21-05	06-686 1-21-08	45	
32	(A. Ludlow & wife	Town & R. R. Co.	"	3-31-67	63-479 4-1-67	531	
	(City of Monroe	"	Ord.	2-21-68		C-2851	
	City of Monroe	"	"	2-21-68		C-388	
33	City of Monroe	"	W. D.	4-16-67	63-551 4-21-67	44	
34	T. Emerson & Wife	"	"	3-31-67	63-477 4-3-67	43	
35	L. A. Ludlow & wife	"	"	4-19-67	63-534 4-21-67	50	
36	L. A. Chandler	"	"	4-25-67	63-553 4-27-67	56	
37	J. Klassy & Wife	"	"	4-7-67	63-577 5-2-67	57	
38	" "	"	"				

No.	Grantor	Location	Instr.	Date	Record	Cost Ac.	Remarks
39	J. Klassy & Wife	Town & R. R.	W. D.	4- 7-67	63-577 4-20-67	57	
40	T. Emerson & Wife	"	"	4-19-67	63-536 4-21-67	44	
41	L. Bushler et al	"	Condn	5- 4-67		58	
42	S. Jackson & wife	"	W. D.	3-31-67	63-464 3-31-67	59	
43	City of Monroe	I.C. R.R.	Ord.	10-17-06		C-9609	
44	R. Absten & wife	"	W.D.	11-20-06	89-9 2- 7-06	60	
45	City of Monroe	"	Ord.	10-17-06		C-9869	
46			Possess				
47	Caroline Bingham	"	W. D.	12- 1-05	89-6 2- 7-06	61	Tracts included. See No. 84 below Sold to Wis. Power & Light
48	Mon. Ice Cream Assoc.	"	Assmt	11-17-06	89-15 2- 7-06	62	
49	City of Monroe	"	Ord.	10-17-06		C-9869	
50	(J.J. Smith	J.C. Welling	W. D.	11-24-06	89-182 11-24-06	63)	
	(J.C. Welling et al	I.C.R.R. Co.	"	7-28-00	89-310 12- 7-06	63)	
51	(B J French & Hus	J. C. Welling	"	11-24-06	89-184 11-24-06	64)	
	(J F Welling et al	I.C. R.R.	"	7-28-00	89-310 12- 7-06	64)	
52	(City of Monroe	Town of	Ordn	10-17-06		C-9869	
	(Wm. Sleo Light Co	"	Cont.	3-23-06	2-360 10- 8-06	C-10017)	
53	(City of Monroe	"	Ordn	11-14-06		10600)	
	(Lamon et & Hus Co		Tents	8-25-20	also 2-482-23-09	C-12211)	
54	City of Monroe	I.C.R.R. Co.	Resolution	1- 8-30			
55	H.C. Houser & Wf.	"	W.D.	8-29-20	103-128 8-18-20	128	
56			Poss.				

Index No.	Work Auth.	Description	Work Completed
A	8747	Reconstructing 40' No. Trest. No.	May 6-08
B	8747	Reconstructing 40' No. Trest. No.	Jan. 09
C	8747	Reconstructing 40' No. Trest. No.	Mar. 09
D	8747	Filling Over Portion of Trest. No. 40 Near R. Dist.	Mar. 09
E	8747	Surfacing Roadway on Fill & Trest.	1909
F	8747	Surfacing Roadway on Fill & Trest.	1909
G	8747	Widening Fill for Pavement	Nov. 1909
H	9165	Tracks Laid for Cen. Transit	Nov. 1909
I	9165	Tracks Laid & C.T.P.	April 1910