


SOLD TO
WIS. DEPT. OF TRANS.
DEC. 29-1980, X-38000

NO.	TRANSACTION	DATE	MRR	X-NO.	AREA
1	SOLD TO WILBROE OF BELLEVILLE	4-26-1982	YES	X-10-41	15,914
2	SOLD	5-21-1983	NO		
3	SOLD	9-25-1983	NO		
4	SOLD TO ENGINE A. ROSEL	11-3-1979	YES	X-34781	15,800
5	OCDS&HOK L PRS Holding	11-3-1979	"	X3818	
6	"	4-7-1977	"	X3823	
7	"	4-7-1977	"	X3823	
8	to Village of Belleville	11-8-1977	"	X3836	
9	"	12-9-1981	"	X3836	
10	to H. S. Heasley Lumber Co.				

[illegible]

DANE CO.
GREEN CO.

RIGHT-OF-WAY AND TRACK MAP

ILLINOIS CENTRAL RAILROAD

STATION 2093+38 TO STATION 2251+44

10 IN. P. F. = 43
1 IN. P. F. = 42
SCALE-1 IN. = 300 FT.
JUNE 20 1918 REV. D-2

OFFICE OF CHIEF ENGINEER.

1

INSERT I"=30

ДАННІЕ № 25.