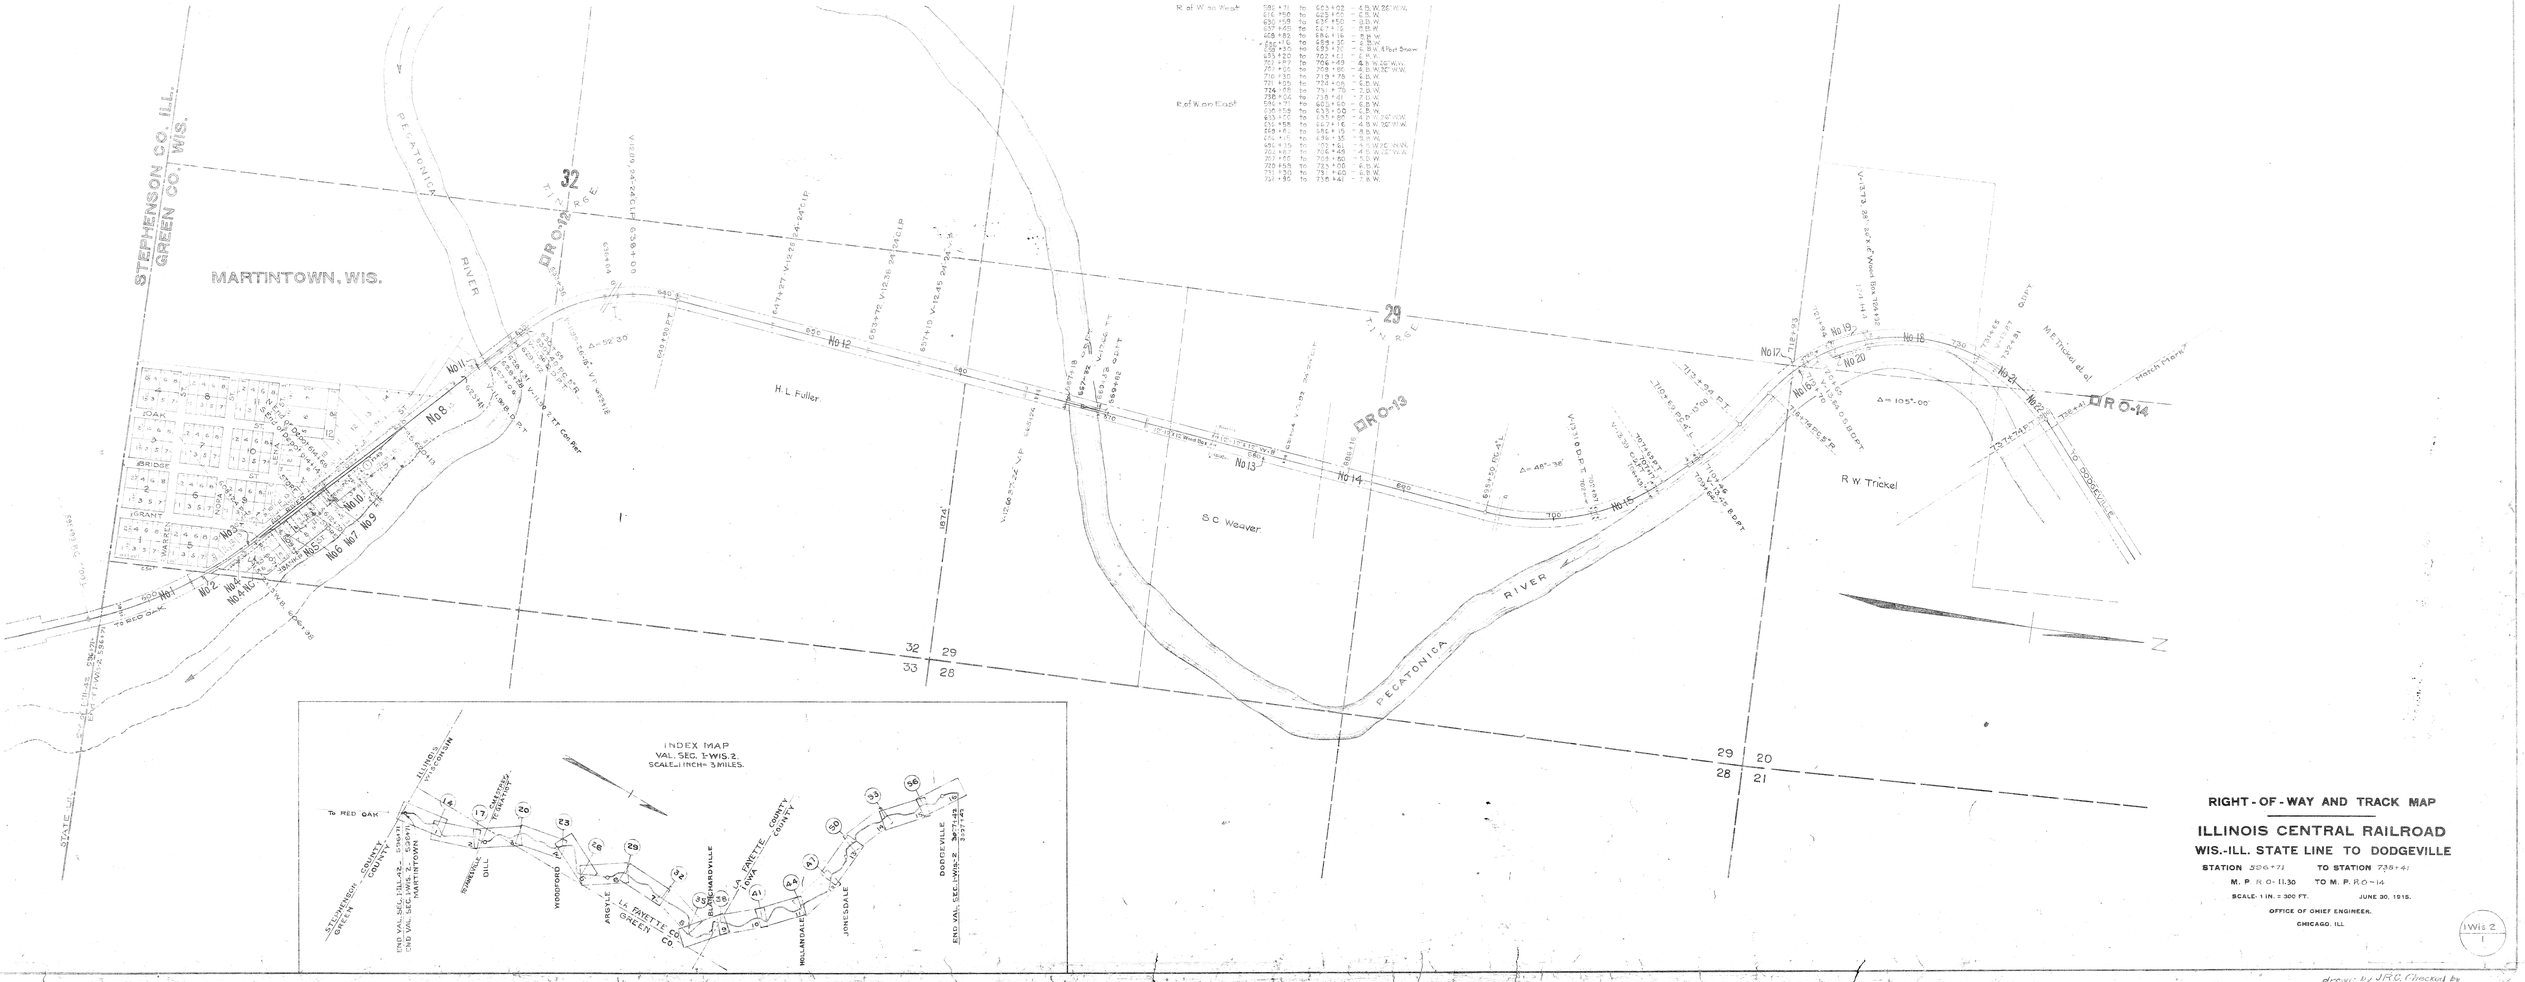

RIGHT-OF-WAY AND TRACK MAP

ILLINOIS CENTRAL RAILROAD

WIS.-ILL. STATE LINE TO DODGEVILLE

STATION 526+71 TO STATION 738+41

M. P. R.O-11.30 TO M. P. R.O-14

SCALE- 1 IN. = 300 FT. JUNE 30, 1915.

OFFICE OF CHIEF ENGINEER.

CHICAGO, ILL.

1 Wis 2
1

drawn by J.R.C. Checked by