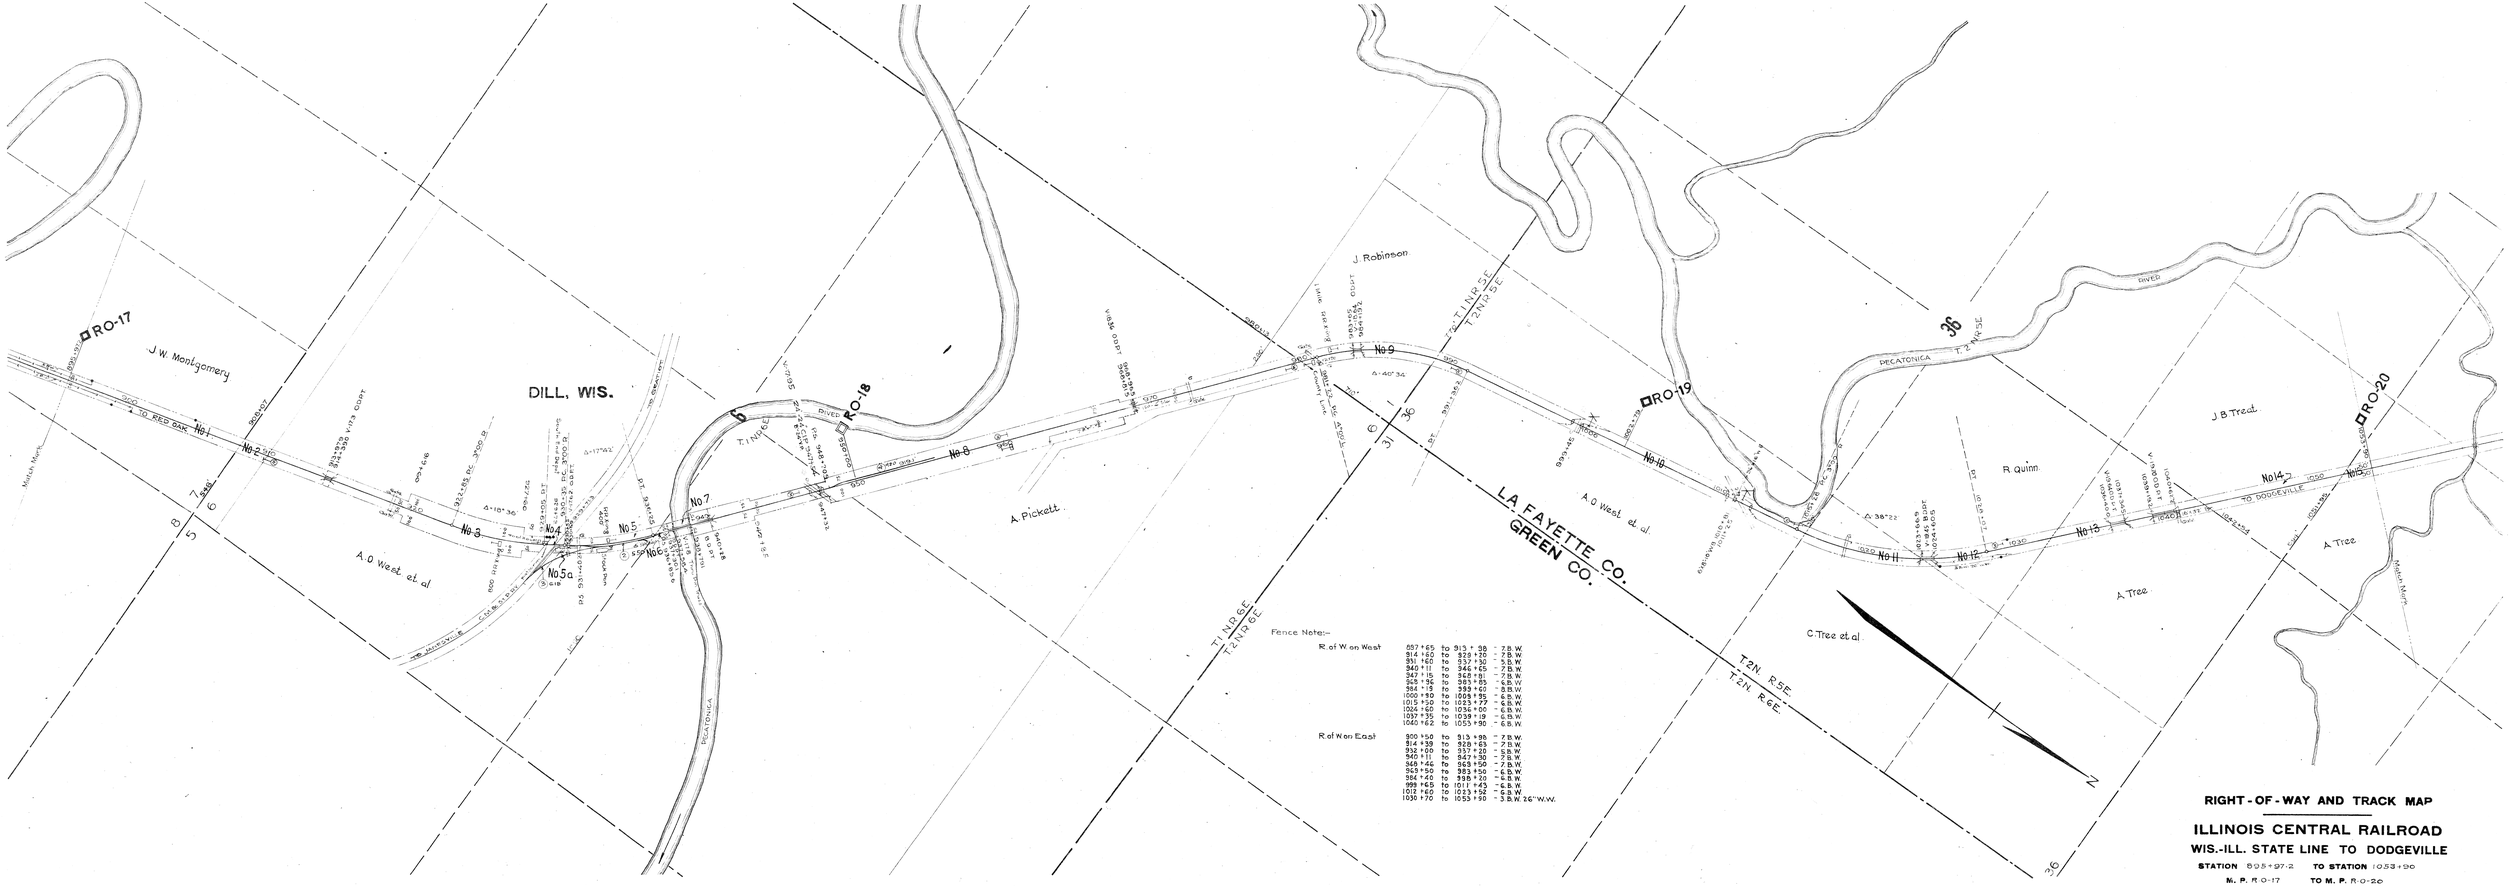

RIGHT-OF-WAY AND TRACK MAP

ILLINOIS CENTRAL RAILROAD

WIS.-ILL. STATE LINE TO DODGEVILLE

STATION 505+97.2 **TO STATION** 1053+90

M. P. R 0-17 **TO M. P.** R 0-20

SCALE- 1 IN. = 300 FT. JUNE 30, 1915.

OFFICE OF CHIEF ENGINEER.

CHICAGO, ILL.

I. Wis. 2.
3