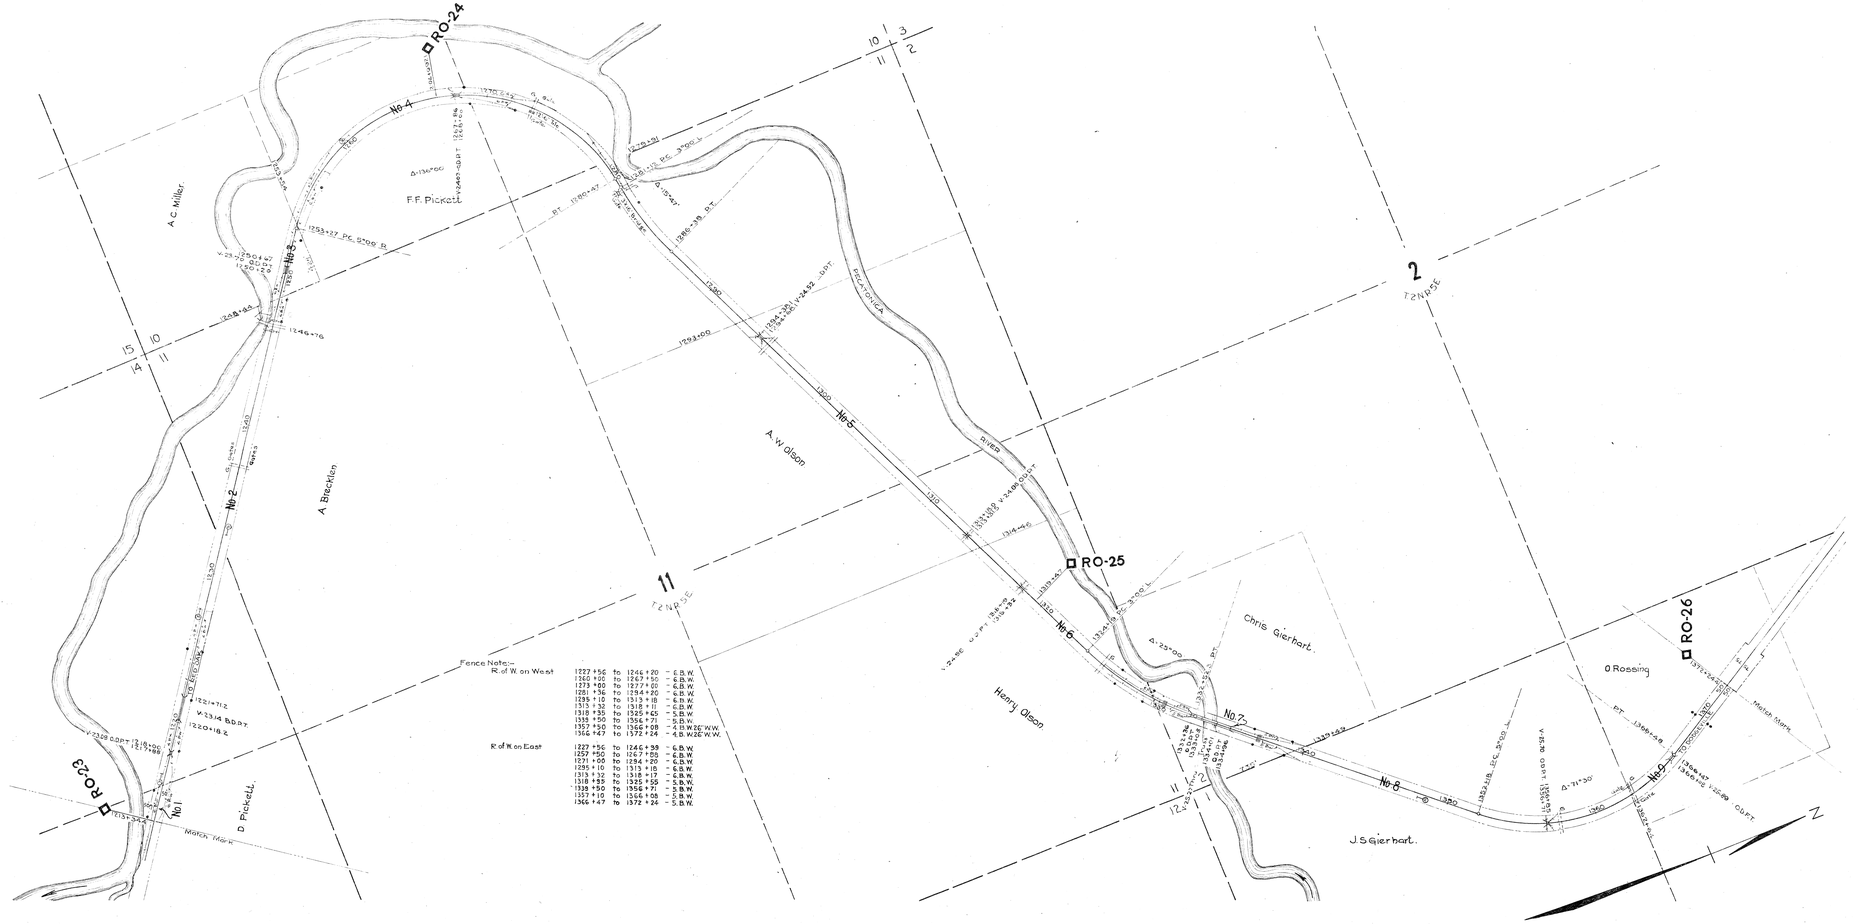

RIGHT-OF-WAY AND TRACK MAP

ILLINOIS CENTRAL RAILROAD

WIS.-ILL. STATE LINE TO DODGEVILLE

STATION 1213+34.4 TO STATION 1372+24.4

M. P. R-0-23 TO M. P. R-0-26

SCALE- 1 IN. = 200 FT. JUNE 30, 1915.

OFFICE OF CHIEF ENGINEER.

CHICAGO, ILL.

I-Wis 2
5

Drawn by TAK & W.K. Checked by