


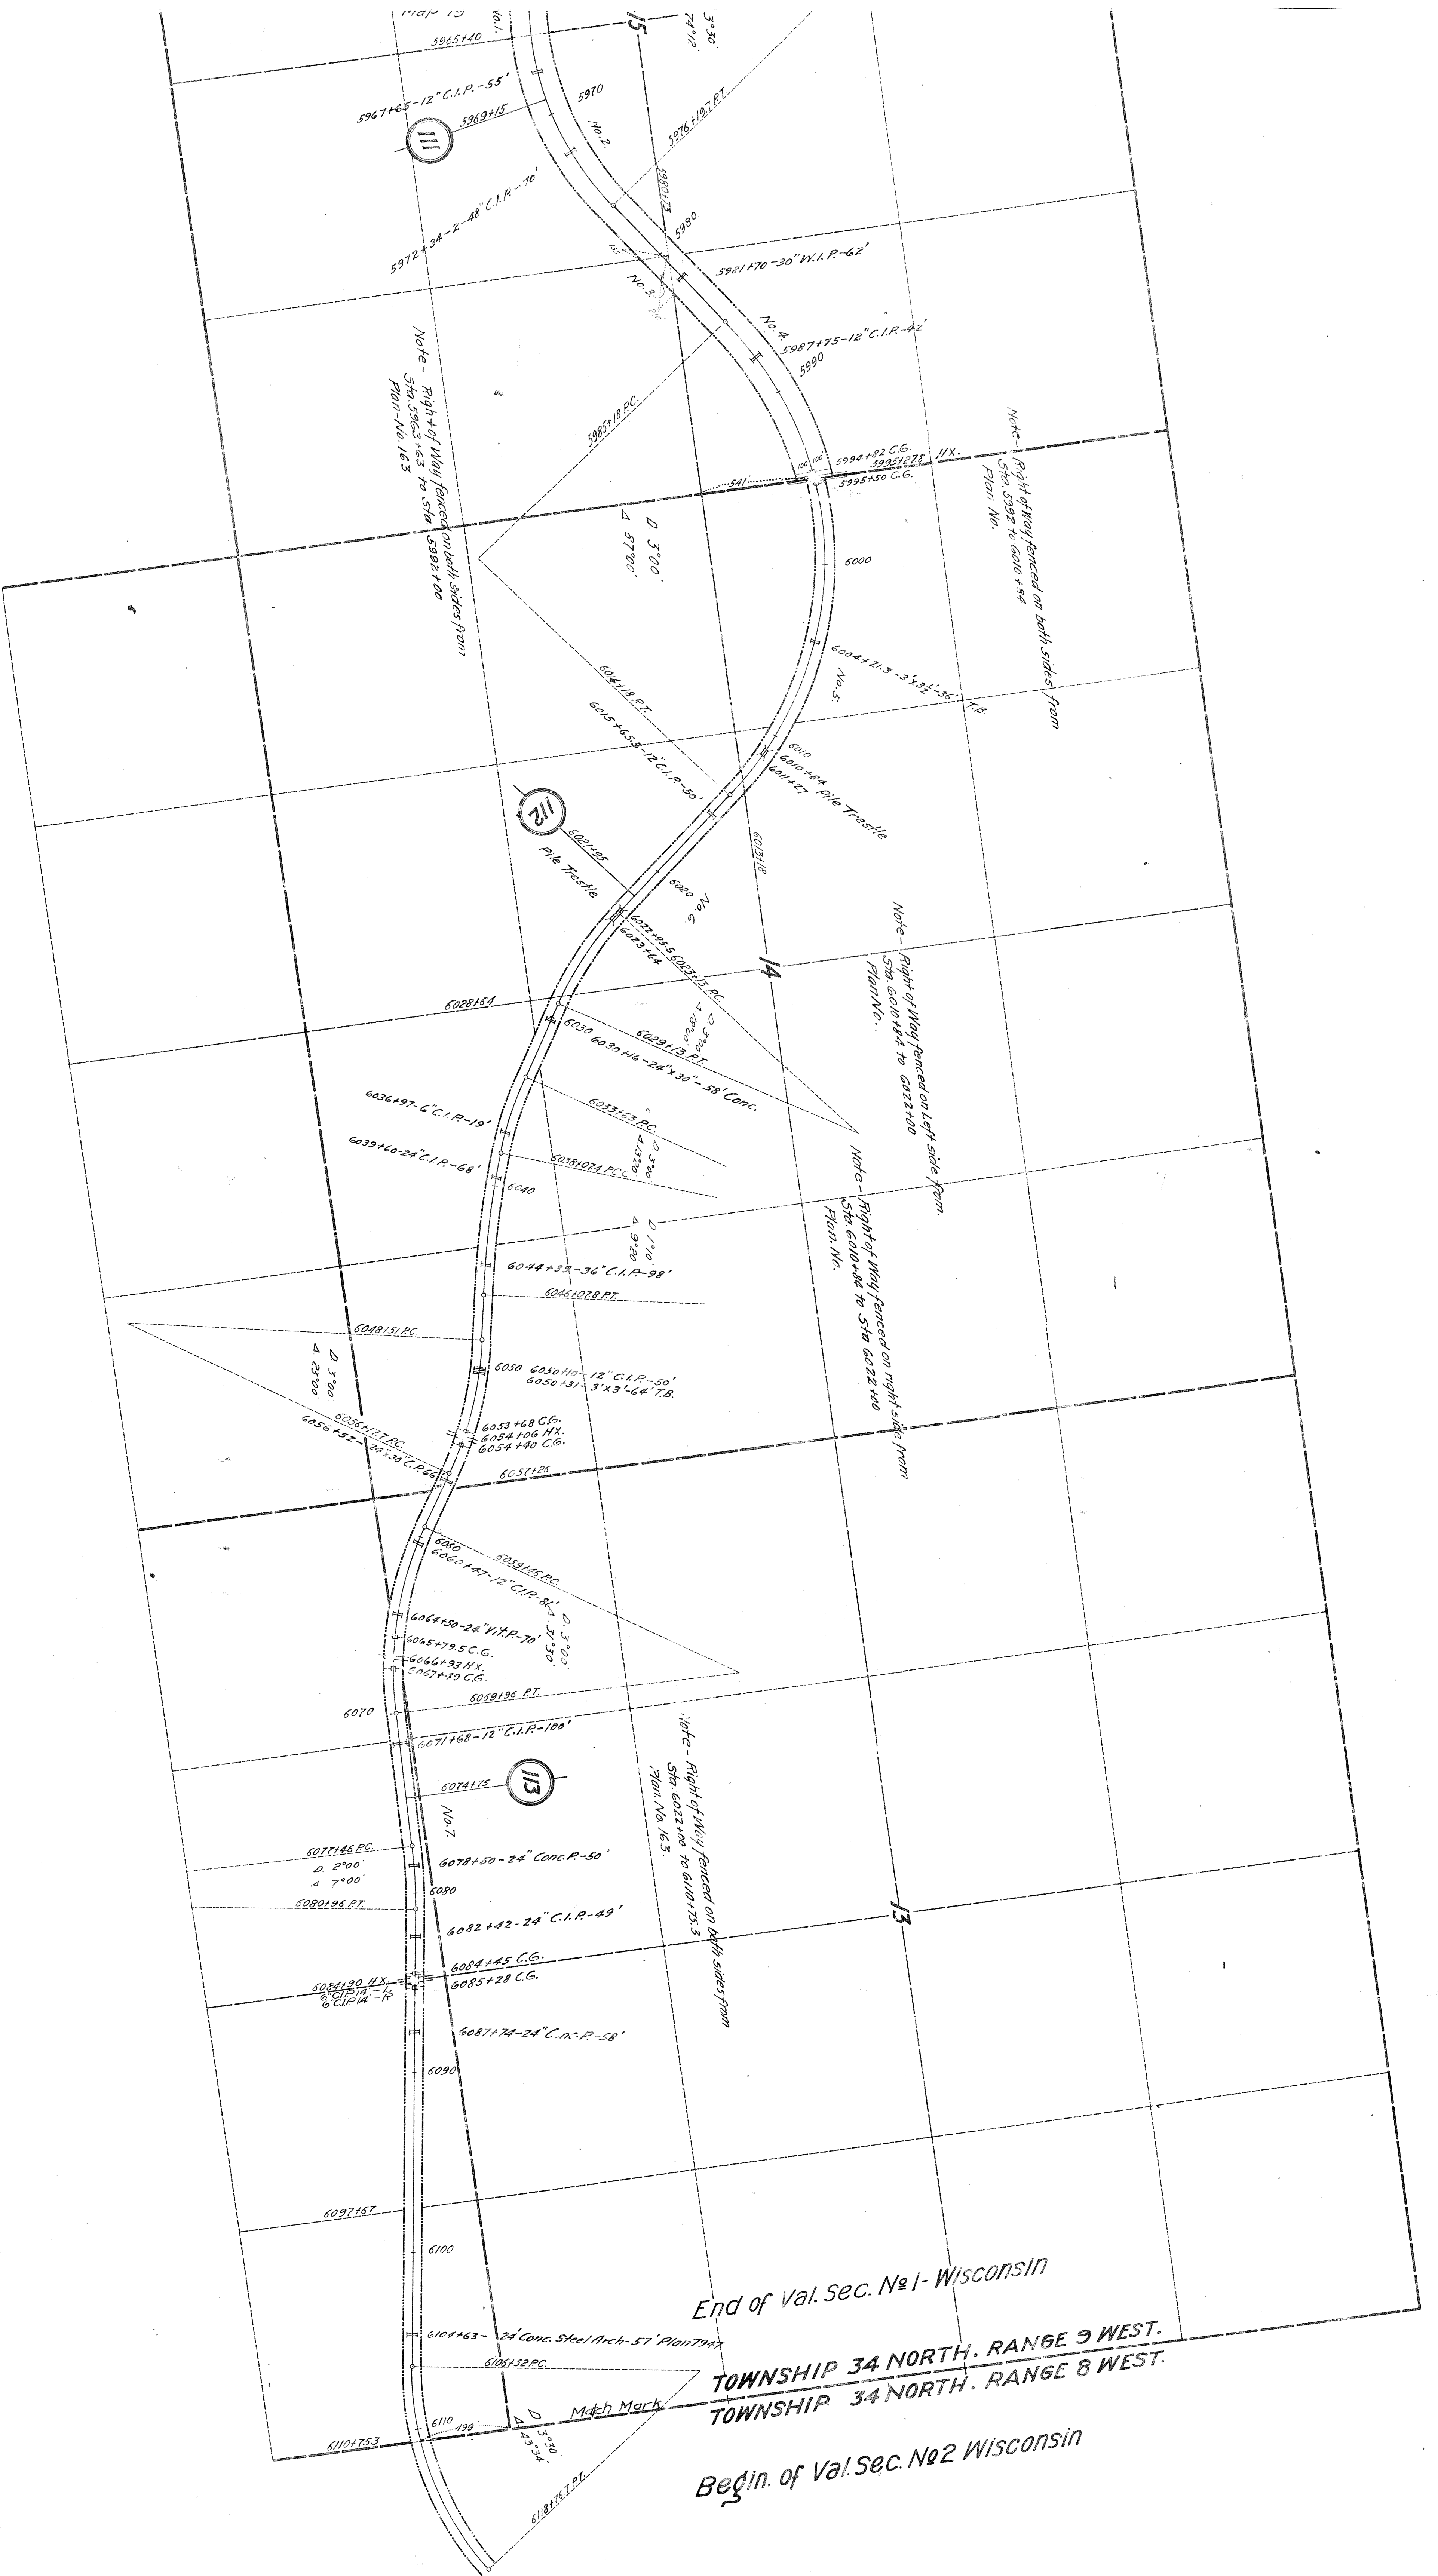

End of Val. Sec. No 1 - Wisconsin
TOWNSHIP 34 NORTH, RANGE 9 WEST.
TOWNSHIP 34 NORTH, RANGE 8 WEST.
Begin. of Val. Sec. No 2 Wisconsin