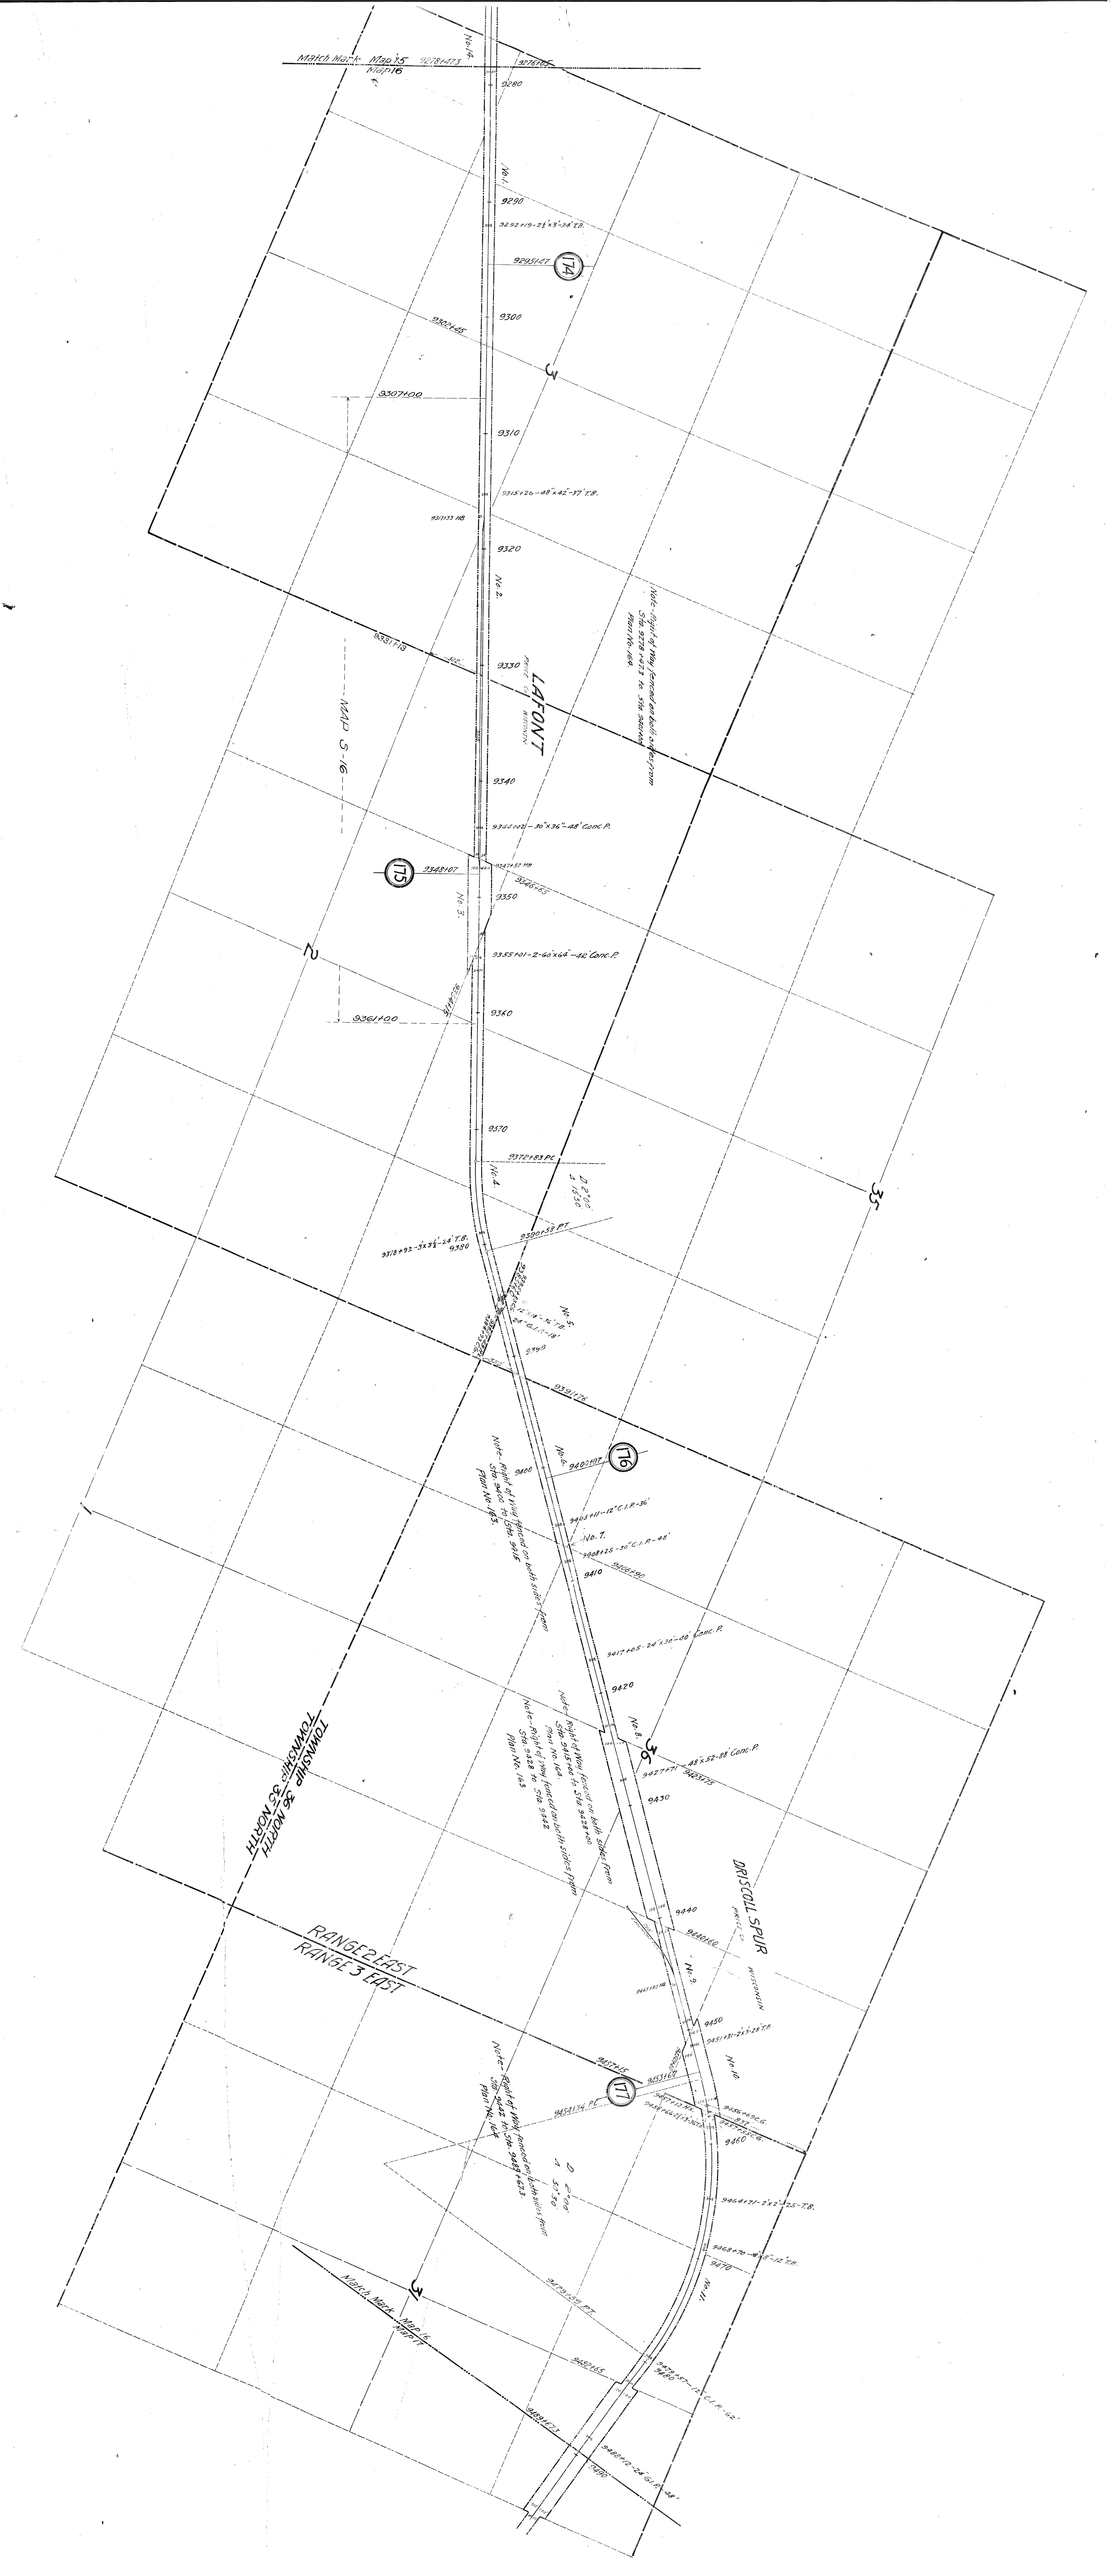
Match Mark - Map 15
Map 16
LAFONT
MAP S 16
TOWNSHIP 35 NORTH
TOWNSHIP 36 NORTH
RANGE 2 EAST
RANGE 3 EAST
DRISCOLL SPUR
Match Mark - Map 16
North