

Map No. 9

Note - Right of Way fenced on both sides from Sta. 13384+45 to Sta. 13397+72 from No. 164.


Note - Right of Way fenced on both sides from Sta. 13397+72 to Sta. 13433+46 from No. 164.

Note - Right of Way fenced on both sides from Sta. 13433+46 to Sta. 13458+50 from No. 164.

Note - Right of Way fenced on both sides from Sta. 13458+50 to Sta. 13493+00 from No. 164.

Note - Right of Way fenced on both sides from Sta. 13493+00 to Sta. 13503+11 from No. 164.

Note - Right of Way fenced on both sides from Sta. 13503+11 to Sta. 13545+65 from No. 164.



TOWN 37N. RANGE 14E.
TOWN 37N. RANGE 15E.

Map No. 9