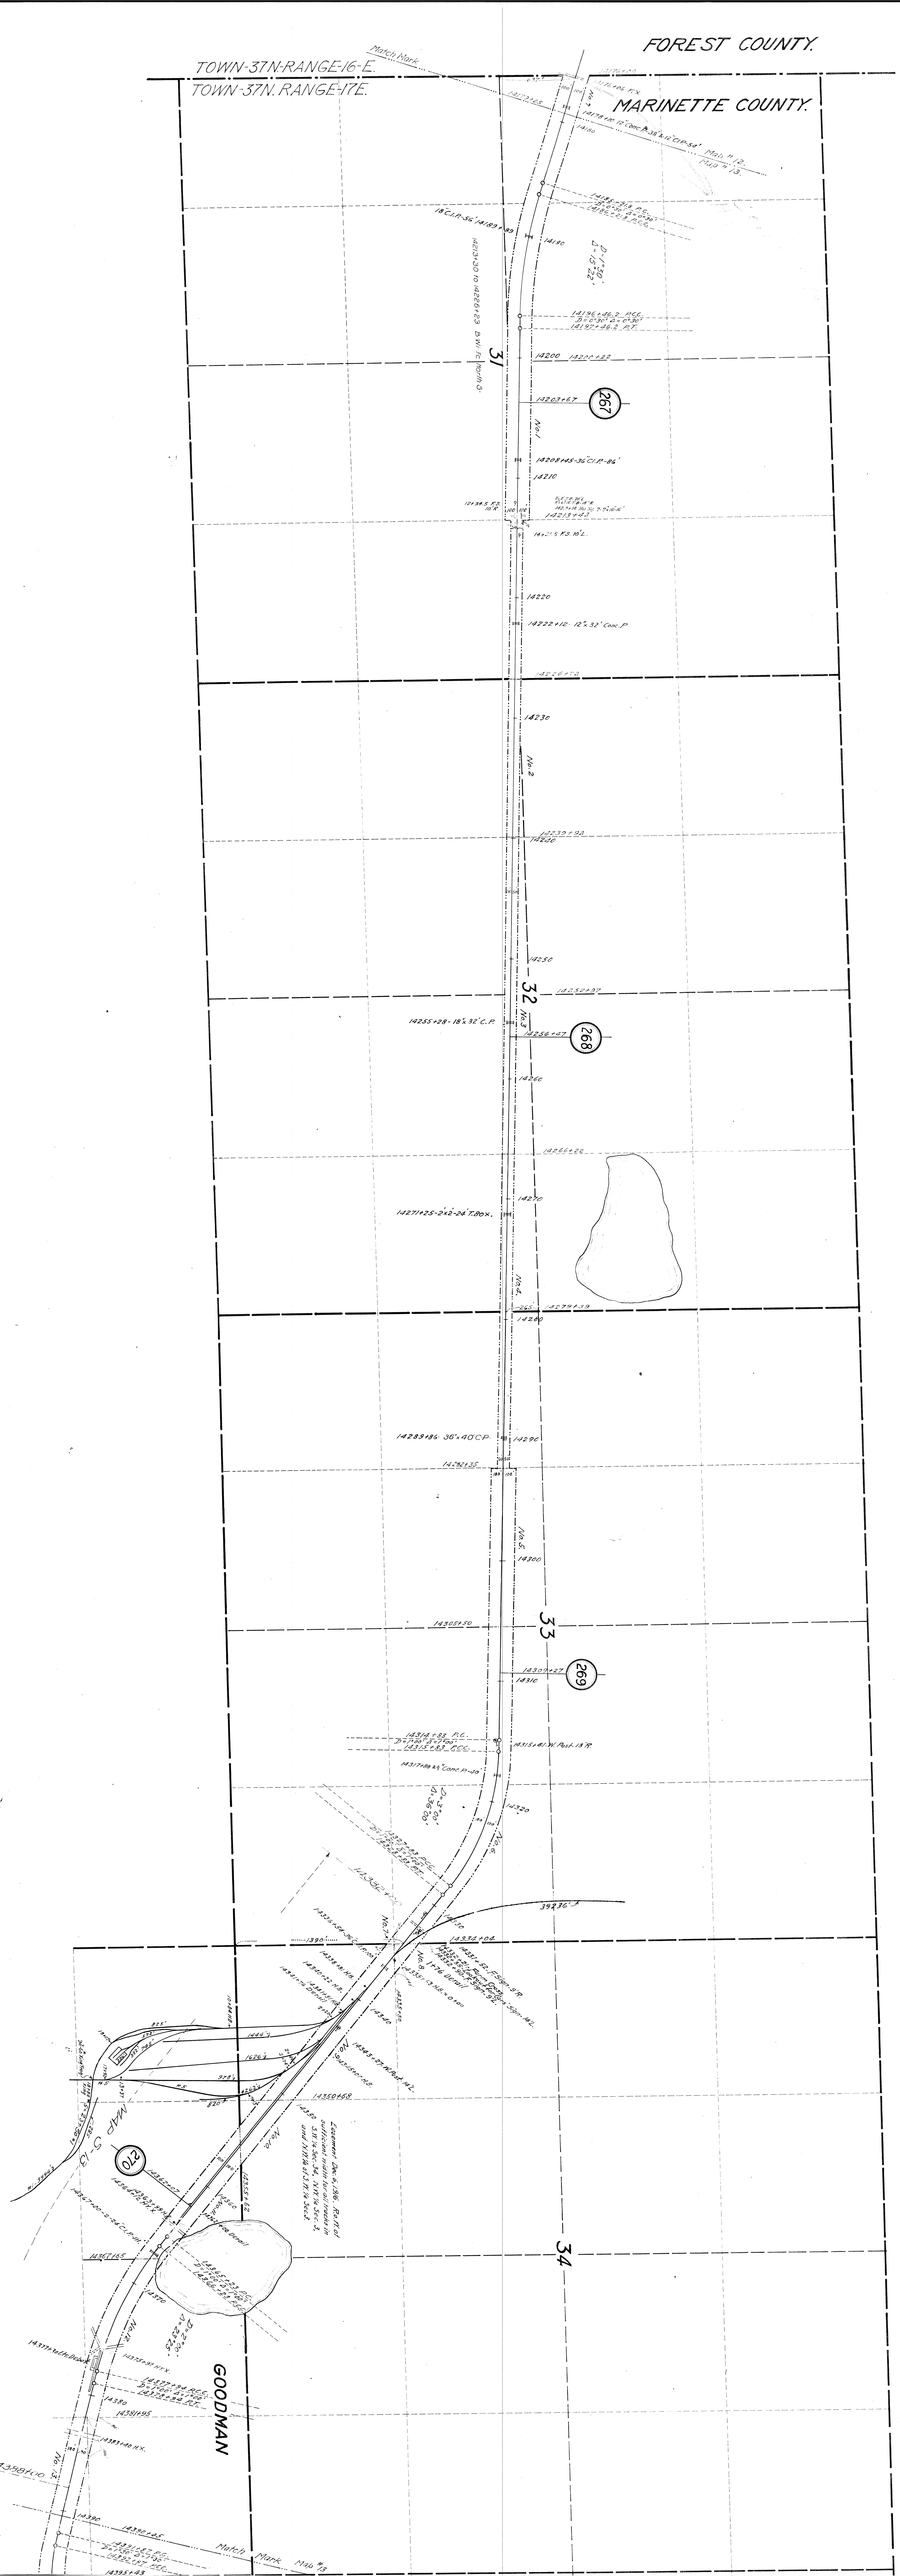
FOREST COUNTY.
MARINETTE COUNTY.
TOWN-37N-RANGE-16-E.
TOWN-37N. RANGE-17E.
Match Mark
31
32
33
34
267
268
269
270
GOODMAN
Map 5-13