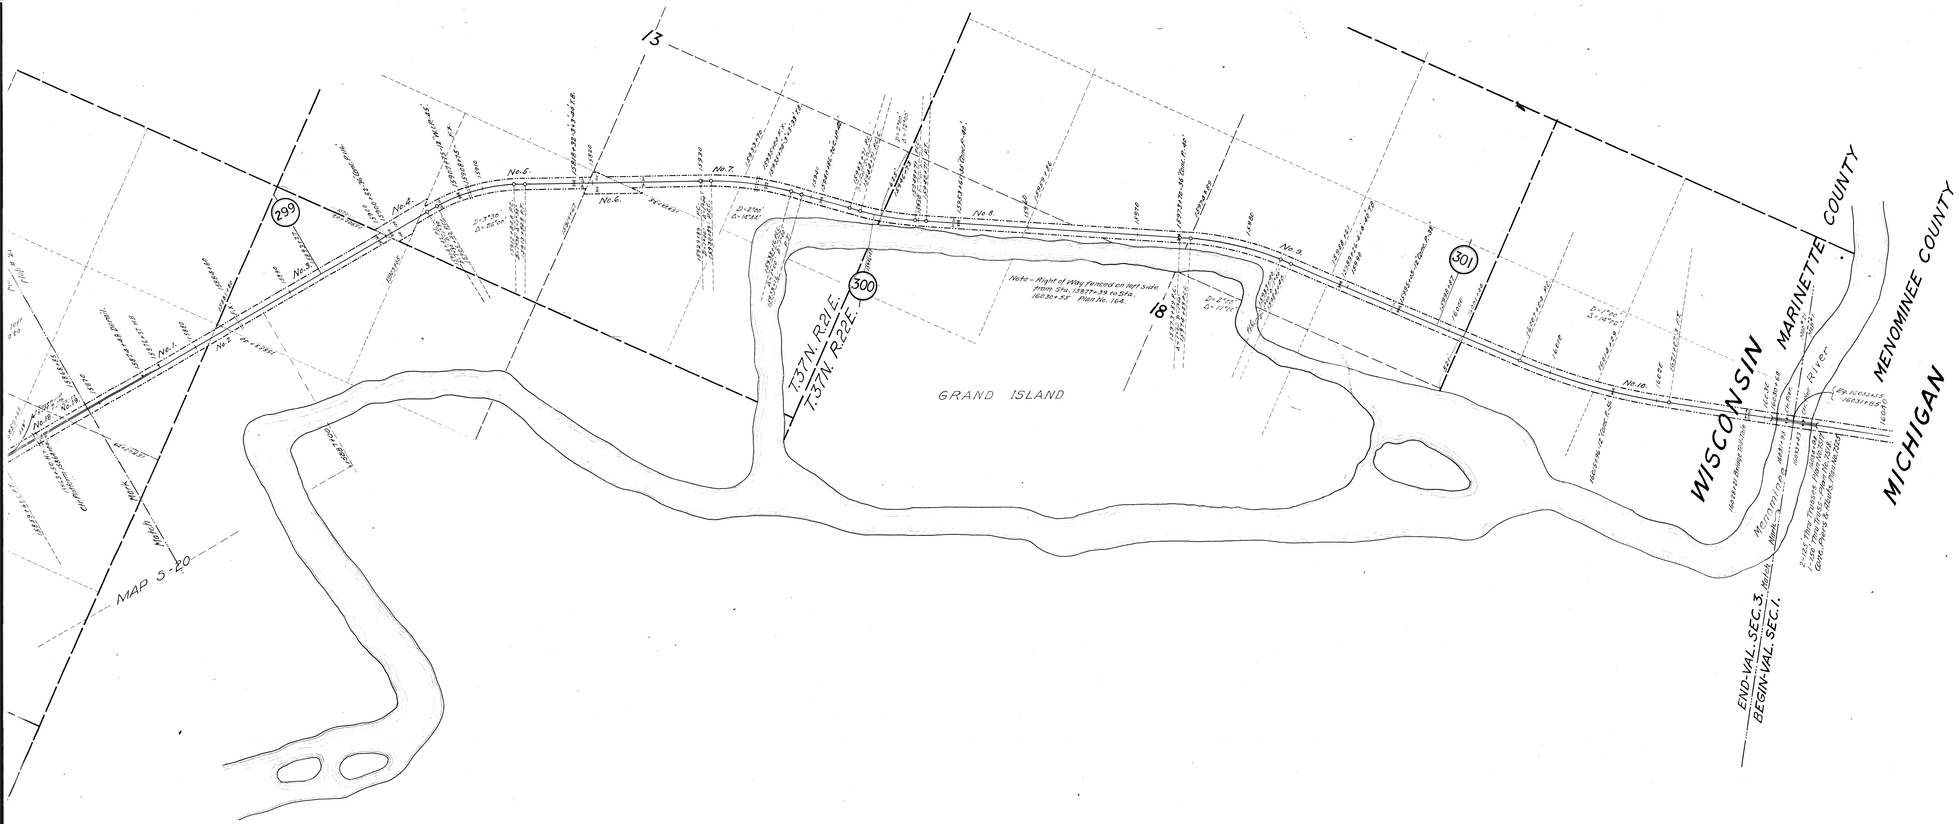

RIGHT-OF-WAY AND TRACK MAP

MINNEAPOLIS, ST. PAUL & SAULT STE. MARIE

Operated by the

MINNEAPOLIS ST. PAUL & SAULT STE. MARIE

MINNEAPOLIS to SAULT STE. MARIE.

MARINETTE COUNTY- WISCONSIN

Station 14176+00 to Station 16032+55

Mile Post 266+2513 to Mile Post 301+3368

Scale:- 1in. = 400' March 2. 1916.

Office of Valuation Engineer

Minneapolis Minn.

Drawn by J.A.Young. Traced by G.A.Darby.

Checked by P.C.Sercum.