


T.36 R.17.

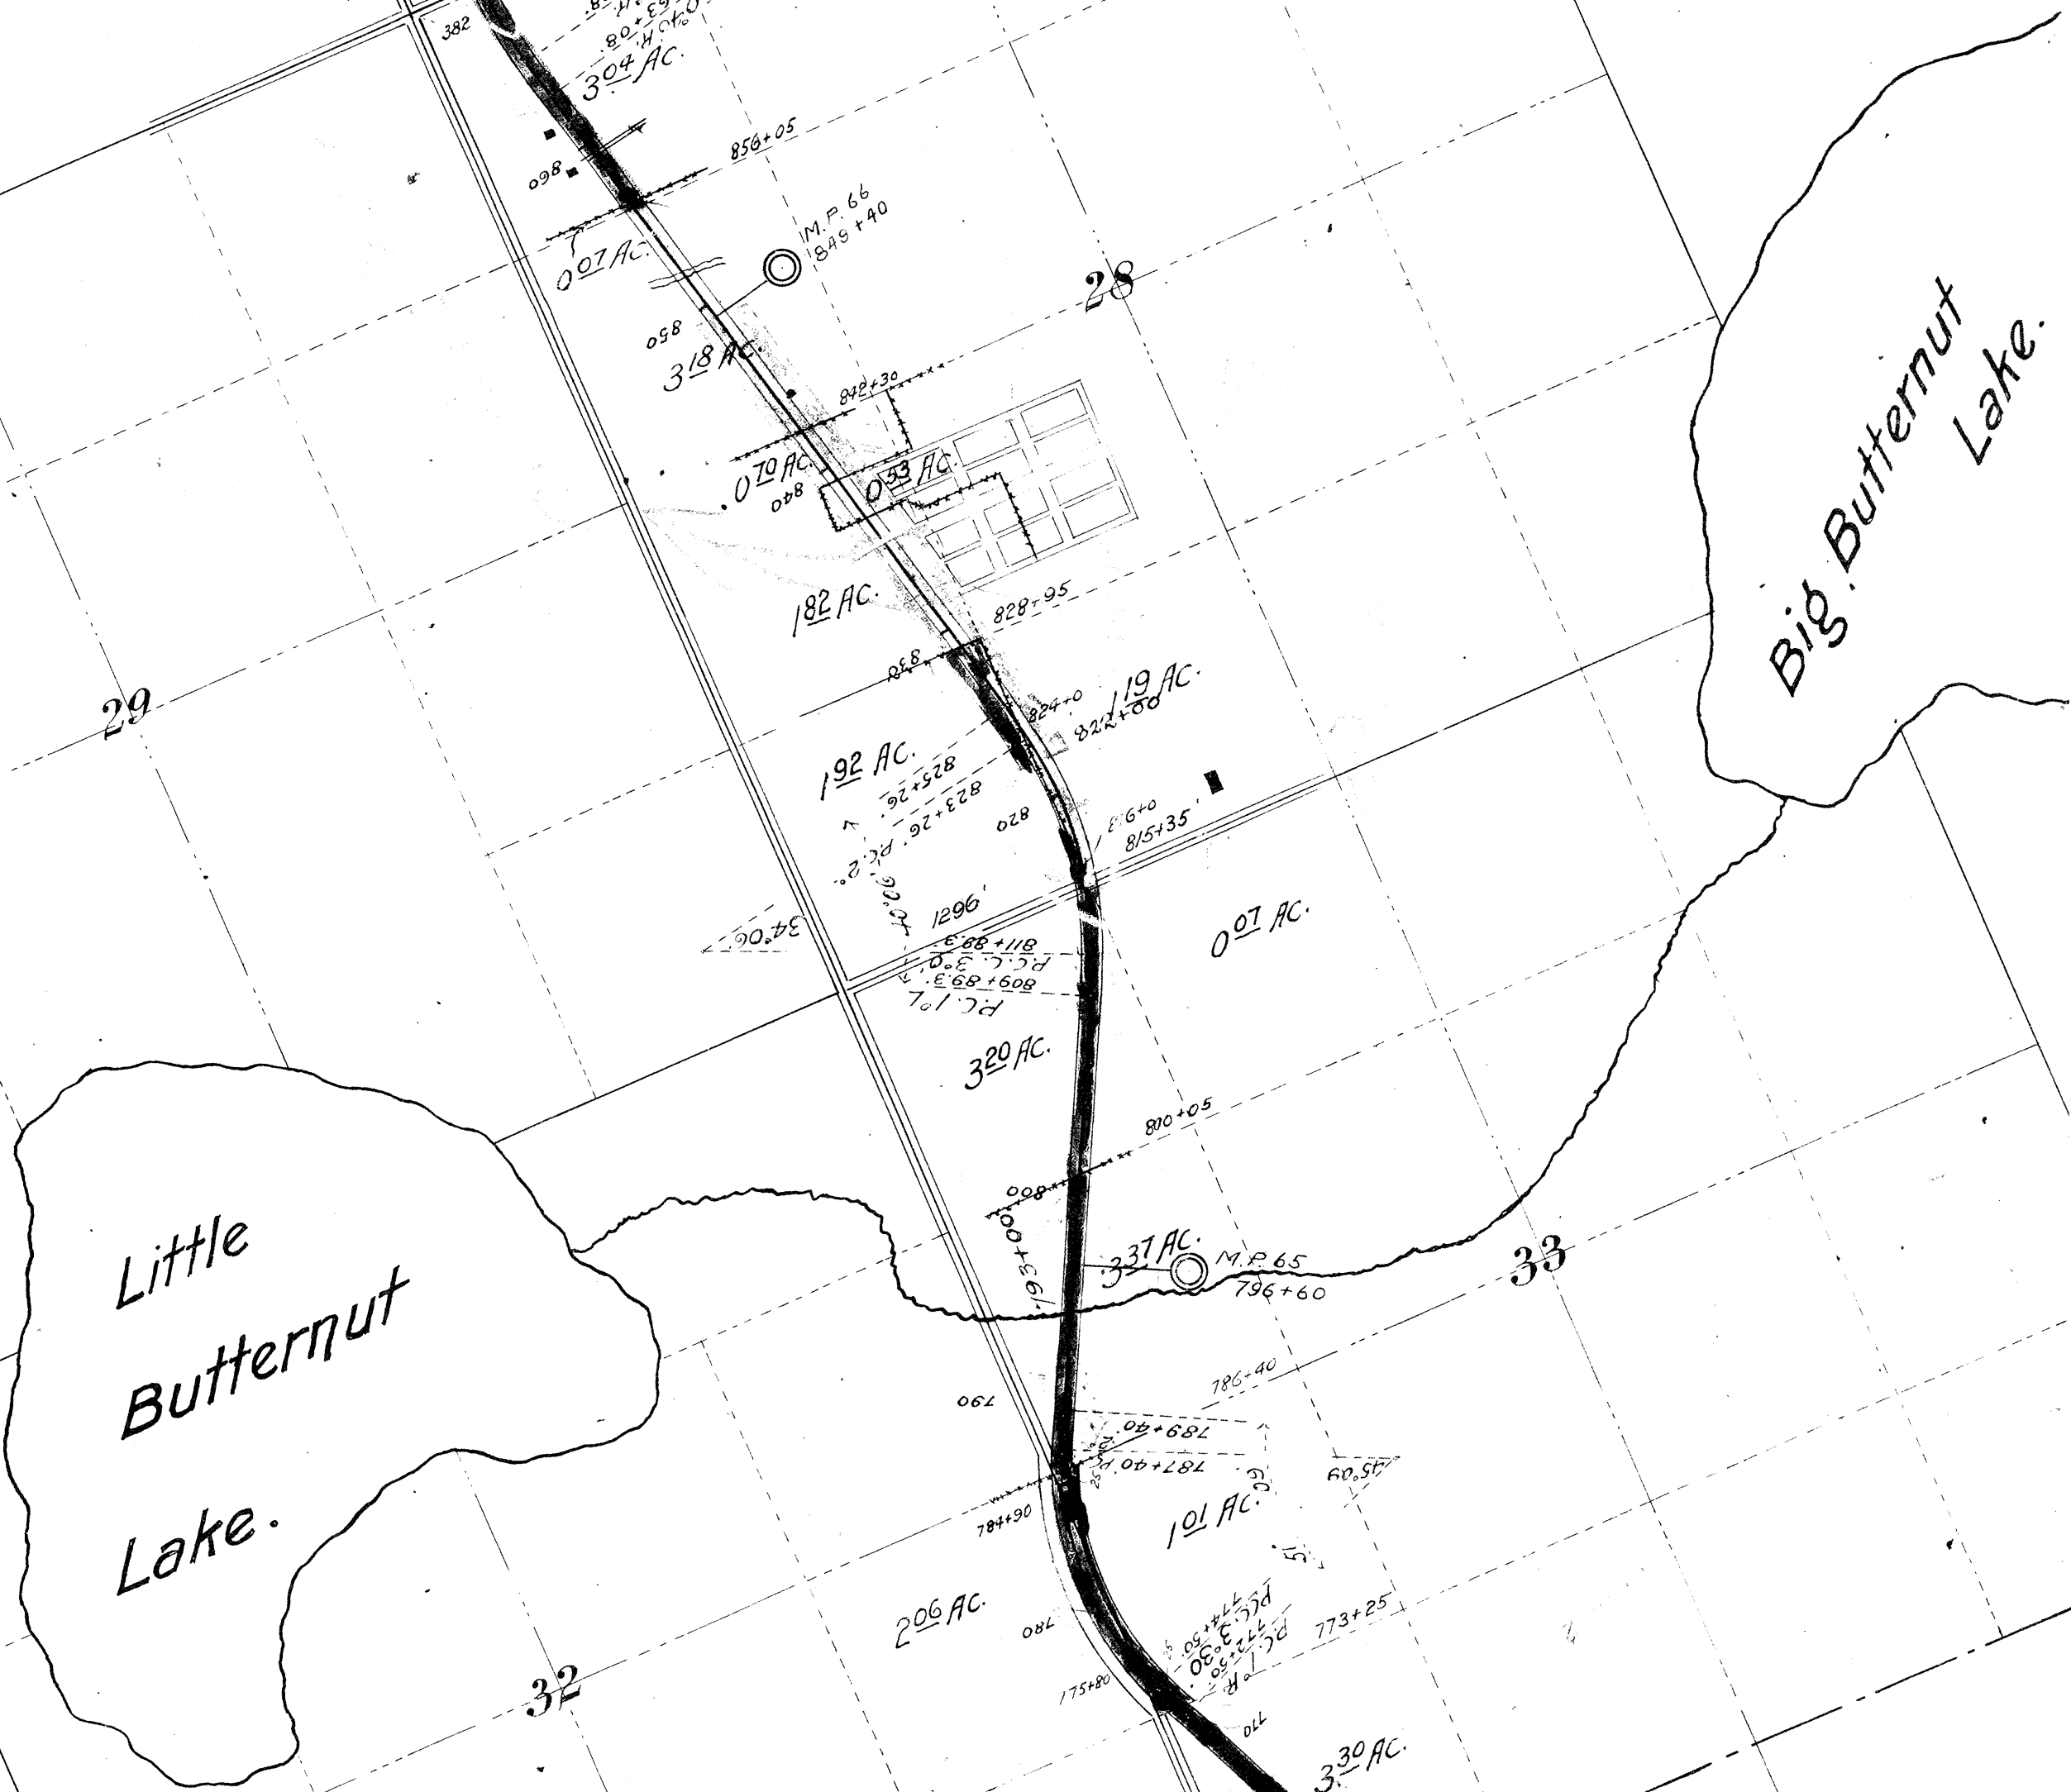

Luck
Milltown

MILLTOWN P.O.

Danish Church

T.35 R.17.

Eureka
Milltown

Handwritten mark resembling a stylized 'A' or '1'.