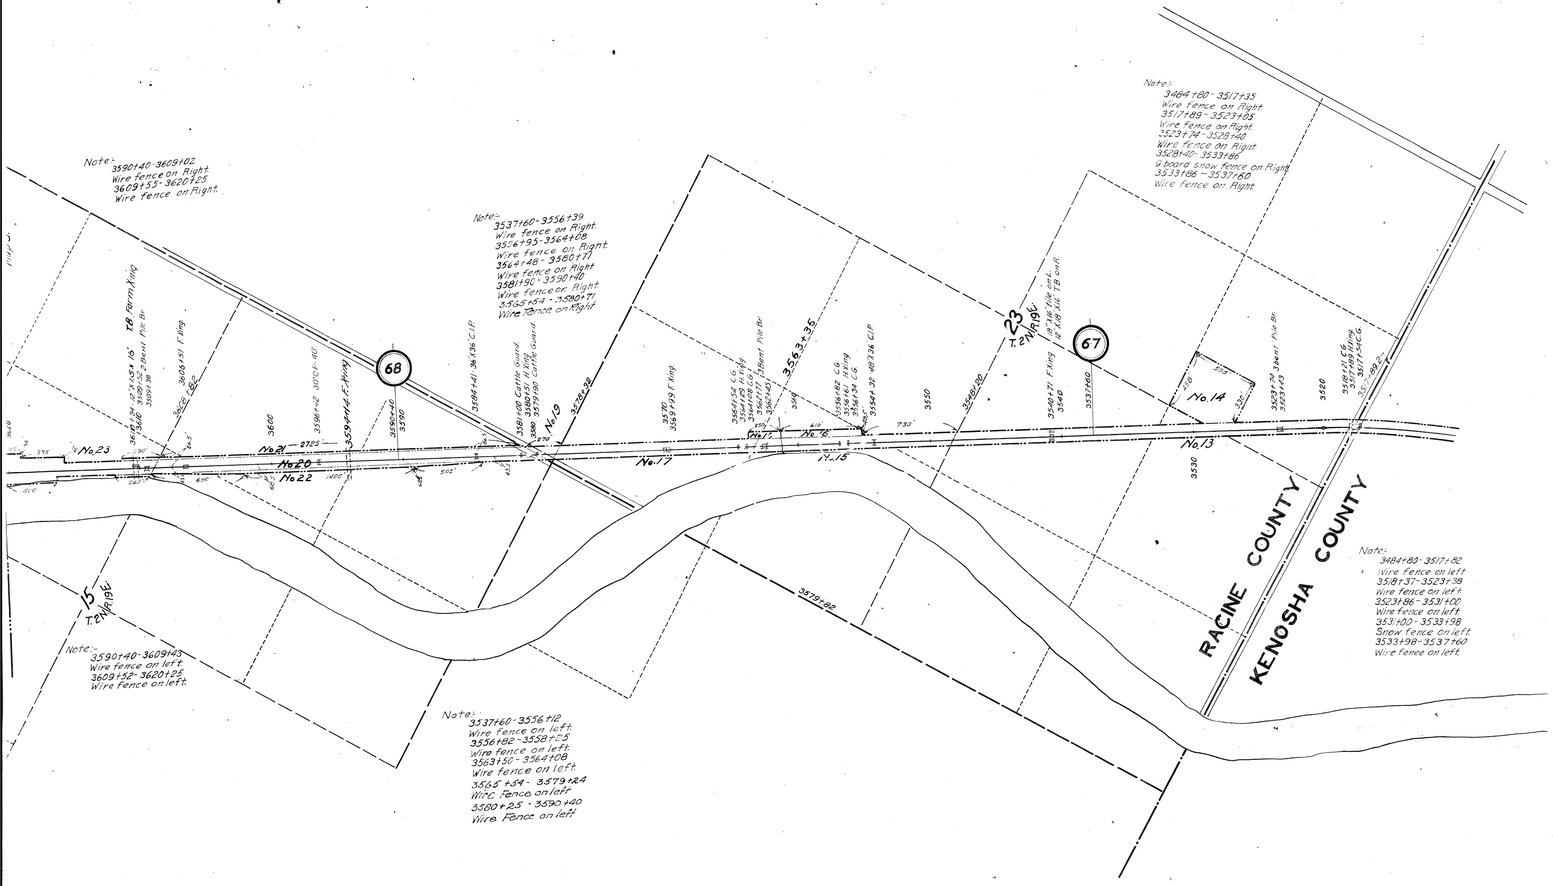


RIGHT OF WAY AND TRACK MAP.

MINNEAPOLIS, ST. PAUL & SAULT STE MARIE RAILWAY CO.

Operated by

MINNEAPOLIS, ST. PAUL & SAULT STE MARIE RAILWAY CO.

CHICAGO TO ST. PAUL.

RACINE & WALWORTH COUNTIES.

Mile Post 67+1870.8' to Mile Post 84+2985'.

Station 3517+832 to Station 4465+05

Scale 1" = 400 ft. June 14, 1917.

Office of Valuation Engineer.

Minneapolis, Minn.

Drawn by G.A. Darby Traced by M.M. Silvermann.

Checked by.....

PLAN - 13321
FILE - O-39-4-9