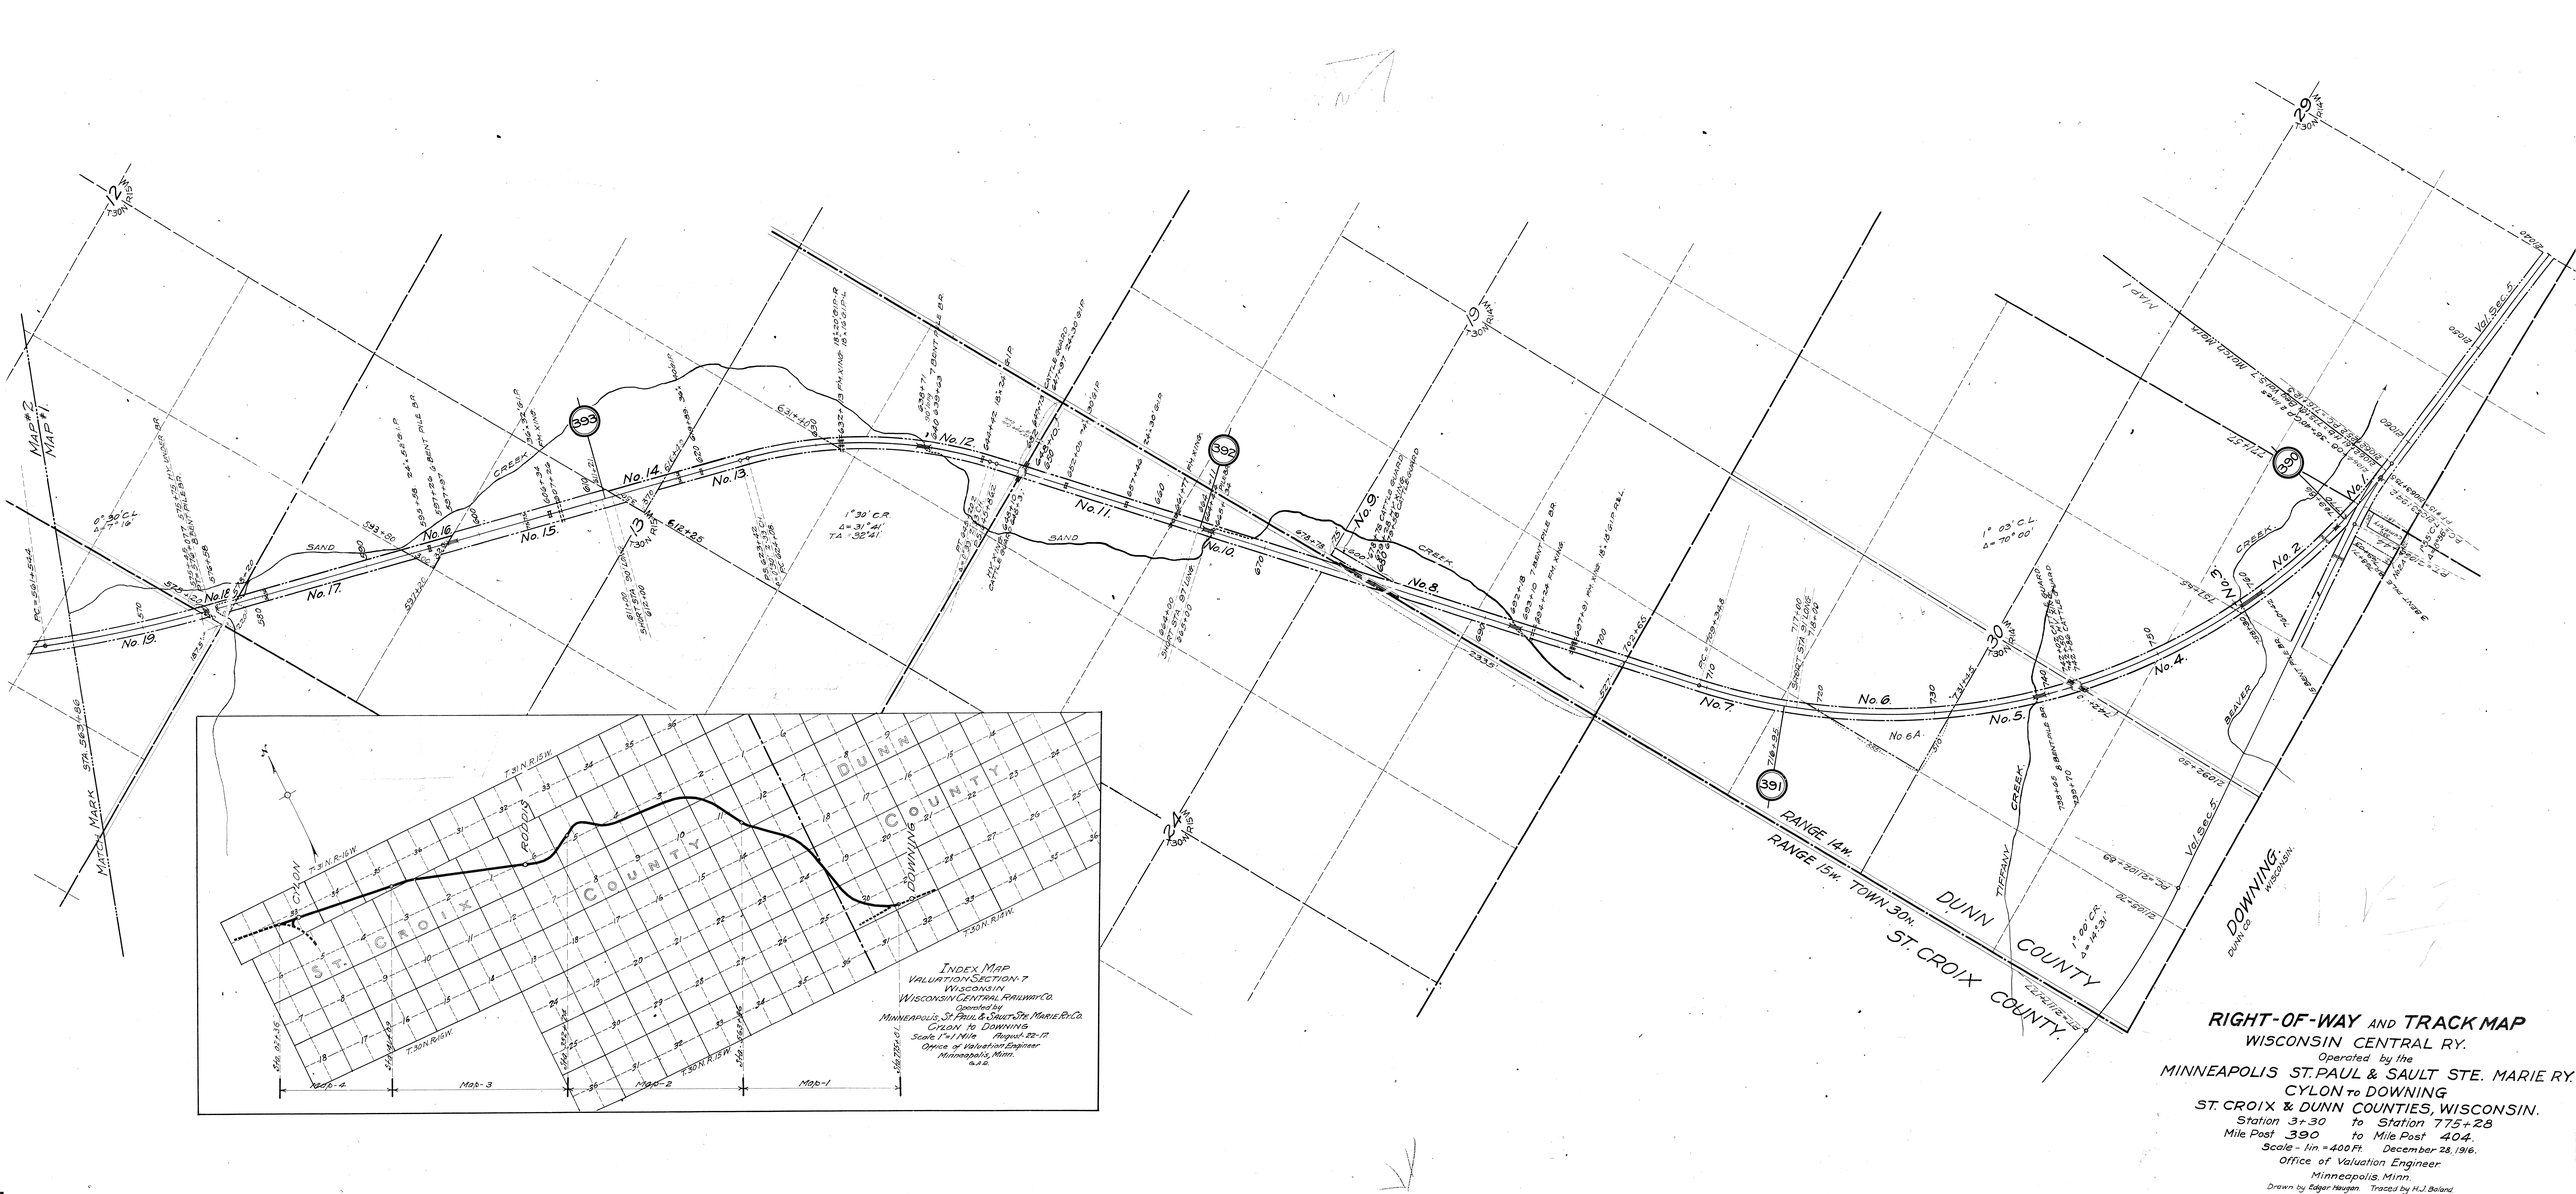


RIGHT-OF-WAY AND TRACK MAP

WISCONSIN CENTRAL RY.

Operated by the

MINNEAPOLIS ST. PAUL & SAULT STE. MARIE RY.

CYLON to DOWNING

ST. CROIX & DUNN COUNTIES, WISCONSIN.

Station 3+30 to Station 775+28

Mile Post 390 to Mile Post 404.

Scale - 1 in. = 400 Ft. December 28, 1916.

Office of Valuation Engineer

Minneapolis, Minn.

Drawn by Edgar Naygan. Traced by H.J. Boland.