


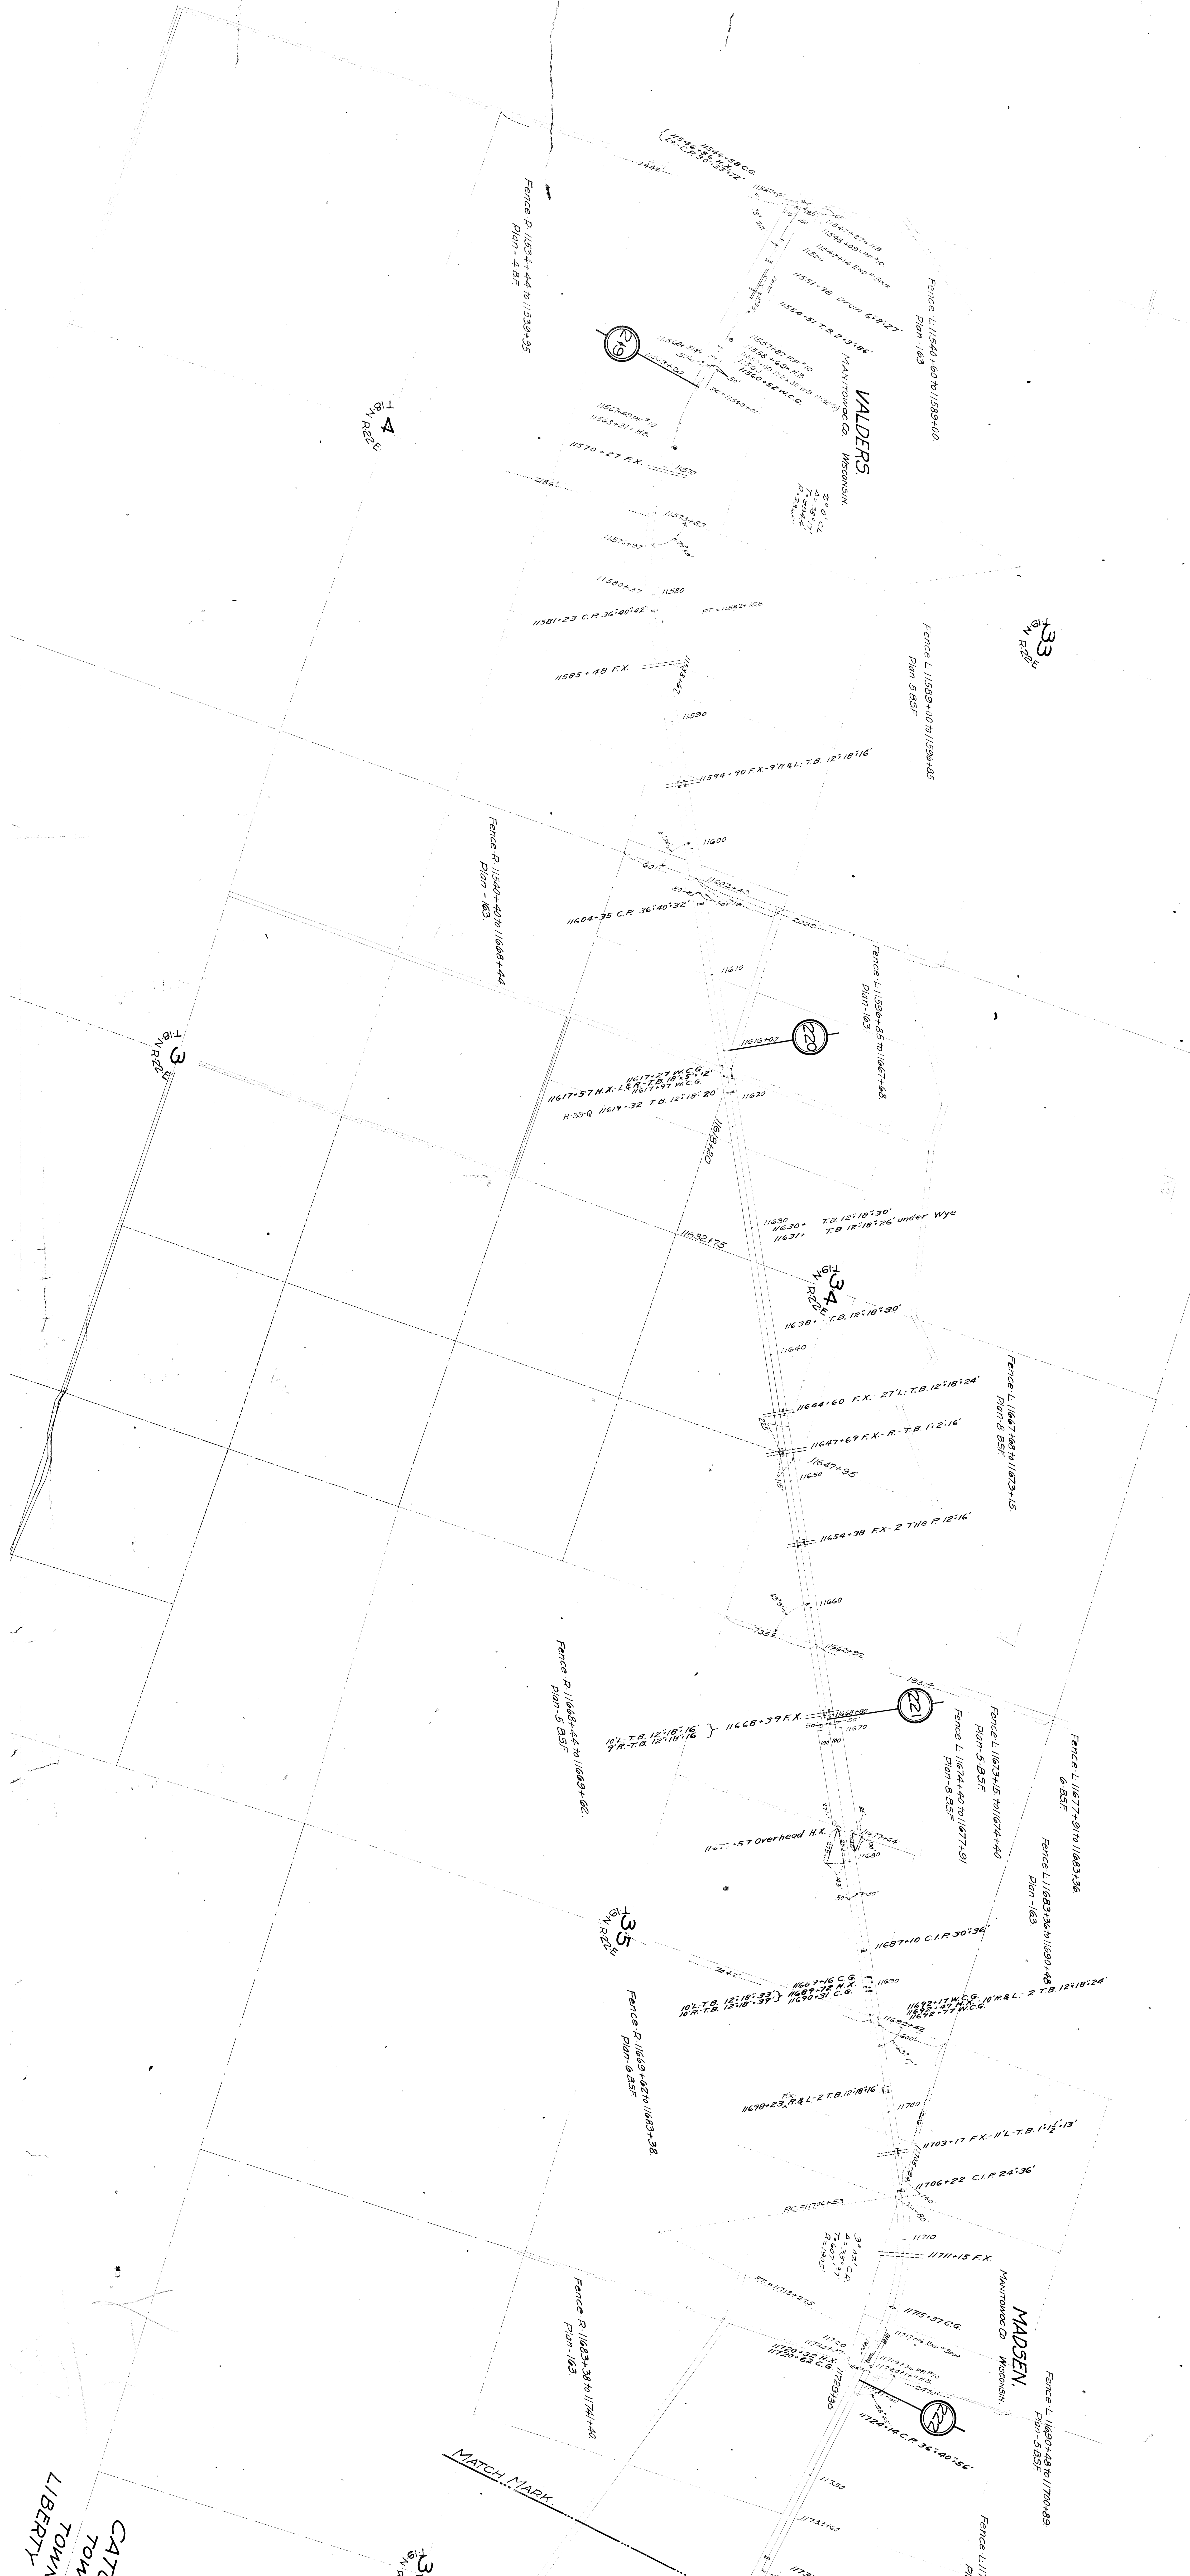

Fence R 11534+44 to 11538+95
Plan - 4 BSF

Fence L 11540+60 to 11589+00
Plan - 163

Fence L 11589+00 to 11596+85
Plan - 5 BSF

VALDEZ
MANITOWOC CO. WISCONSIN

Fence R 11540+40 to 11668+44
Plan - 163

Fence L 11596+85 to 11667+68
Plan - 163

Fence L 11667+68 to 11673+15
Plan - 8 BSF

Fence R 11668+44 to 11693+62
Plan - 5 BSF

Fence L 11677+91 to 11683+36
Plan - 5 BSF

Fence L 11683+36 to 11690+48
Plan - 163

Fence R 11669+62 to 11683+38
Plan - 6 BSF

MADSEN
MANITOWOC CO. WISCONSIN

Fence L 11690+48 to 11700+89
Plan - 5 BSF

Fence L 11700+89 to 11706+22
Plan - 163

MATCH MARK

CATO
TOWN
LIBERTY TOWNSHIP