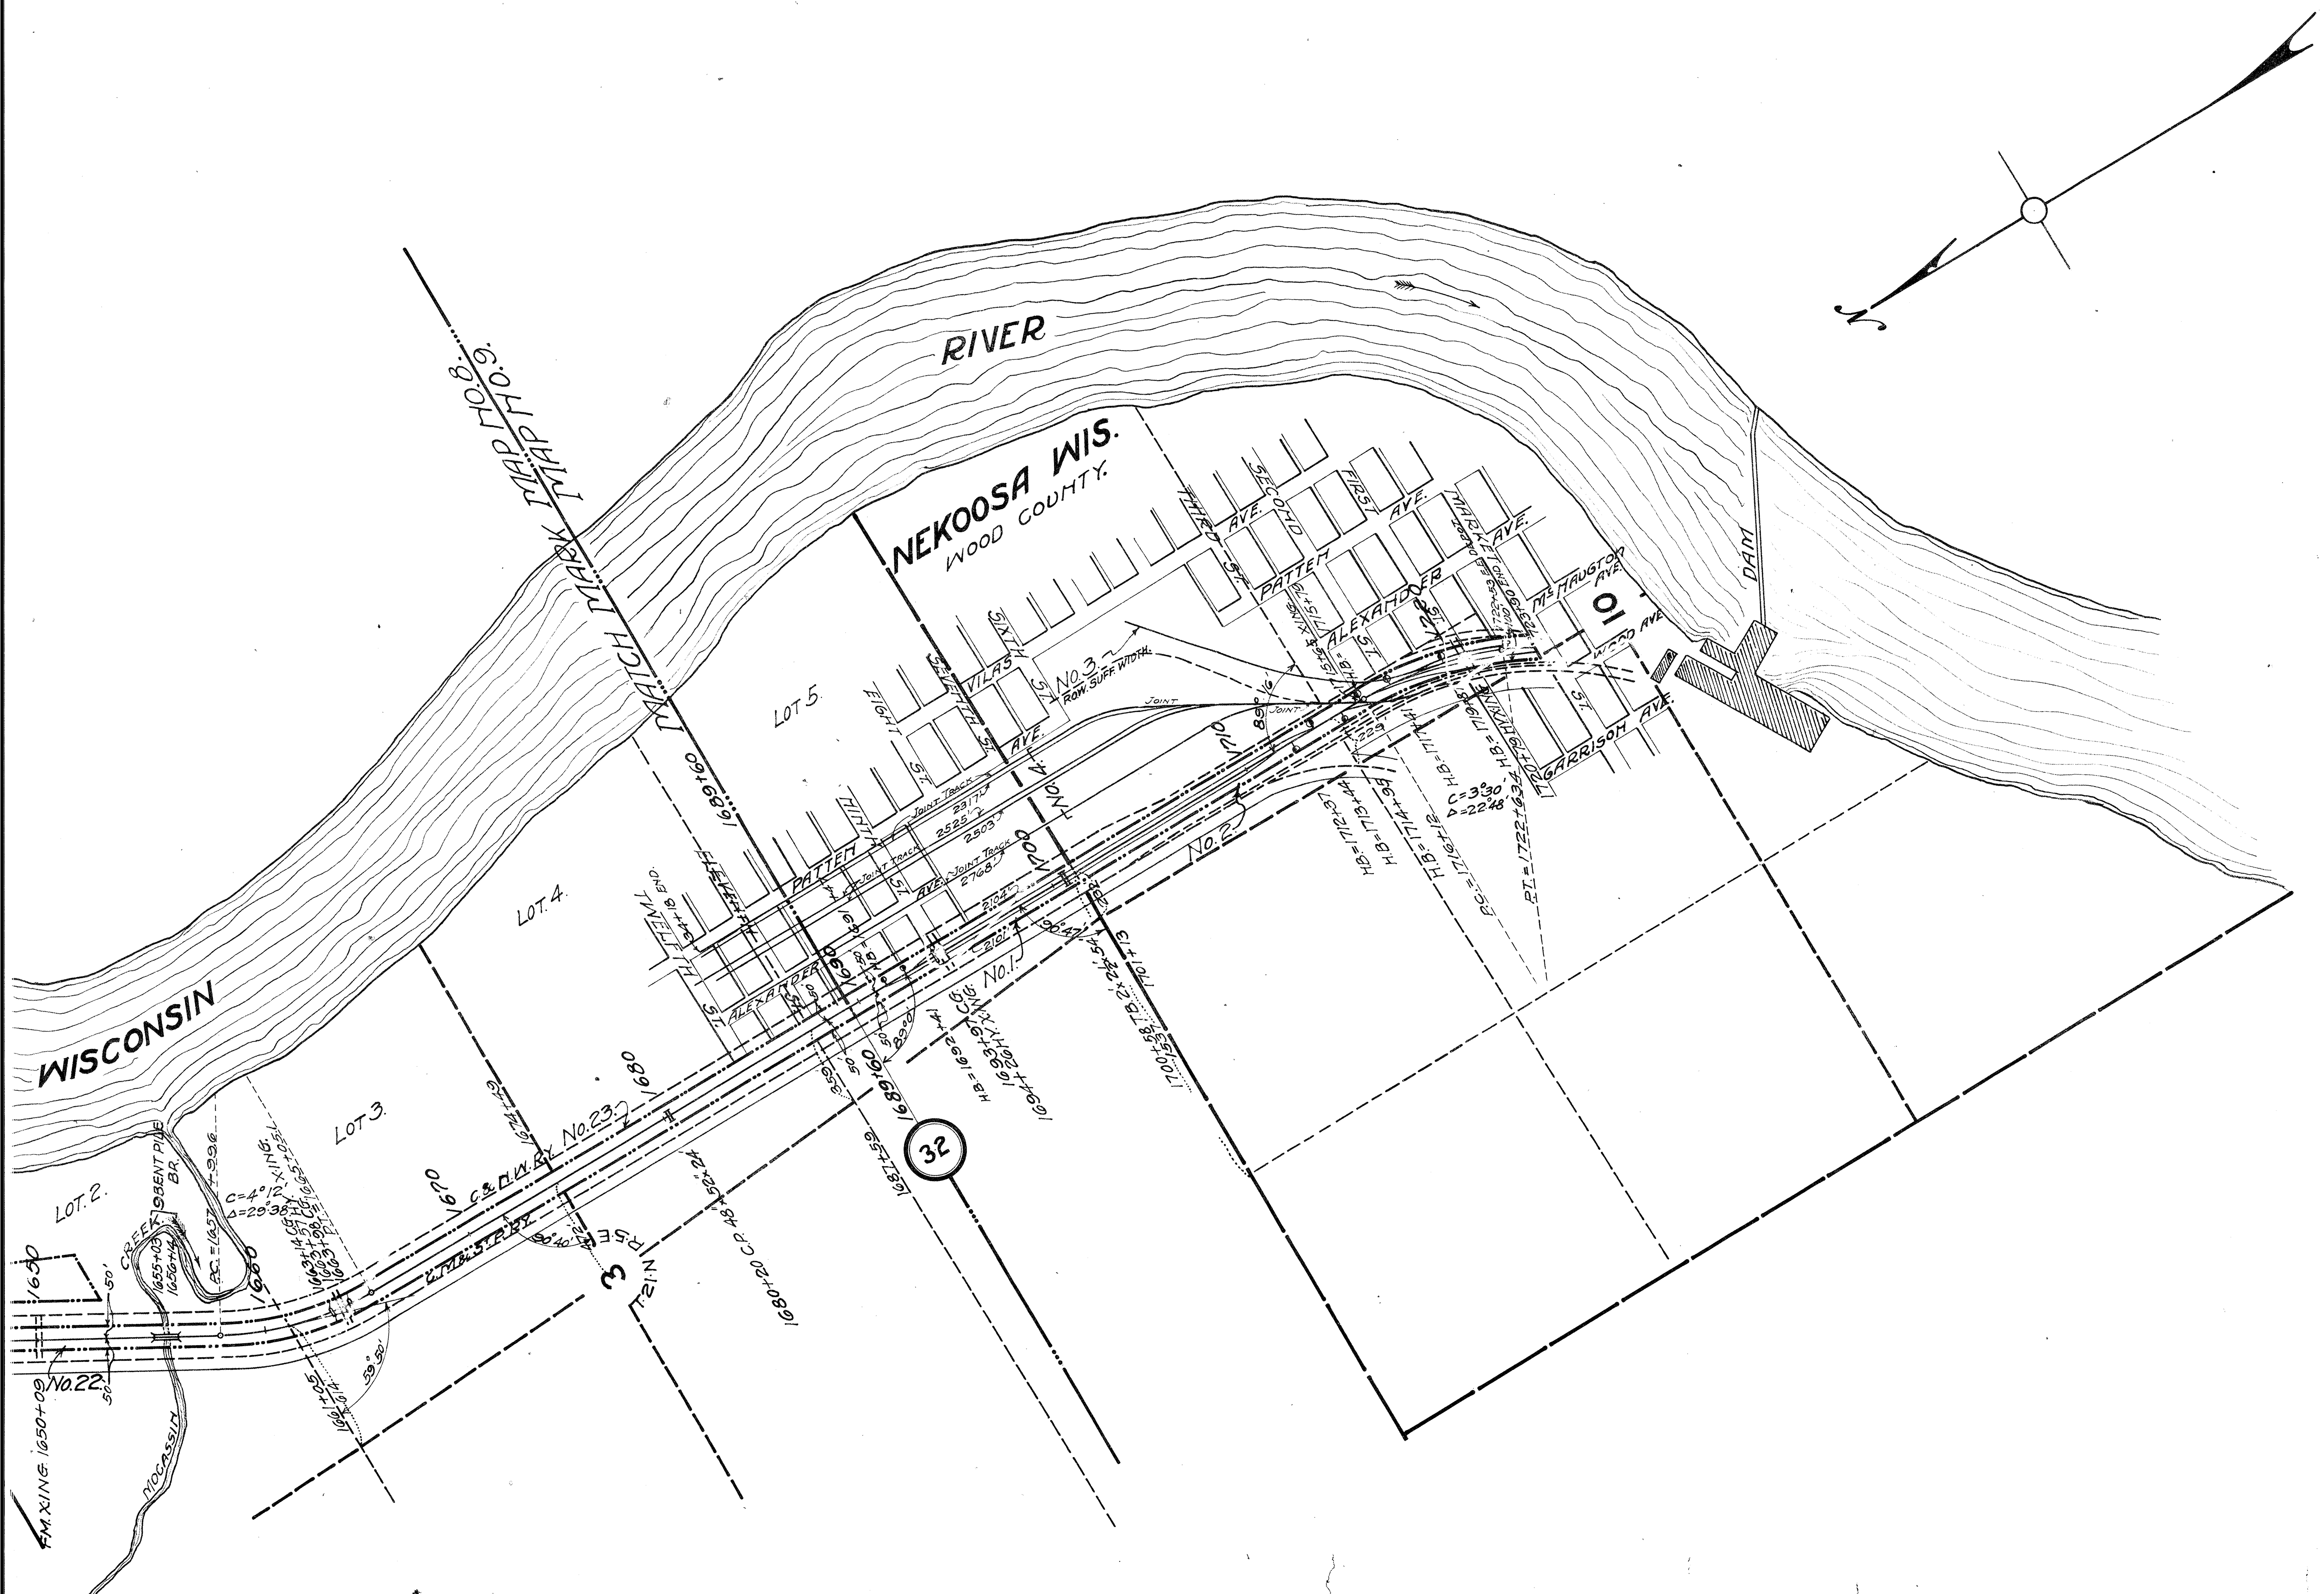


RIGHT-OF-WAY AND TRACK MAP

WISCONSIN CENTRAL RY. CO.

Operated by the

MINNEAPOLIS, ST. PAUL & SAULT STE MARIE RY. CO.

NEKOOSA BRANCH.

WOOD COUNTY, WISCONSIN.

Station 844+80 to Station 1723+90

Mile Post 16 to Mile Post 32+3430

Scale-1 in.=400 ft. June 8, 1917.

Office of Valuation Engineer.

Minneapolis, Minn.

Drawn by G.H.Daritz. Traced by C.A.Larson & H.J.Boland.

Checked by P.C. Serum

PLAN- 13347
FILE- D-40-6-4