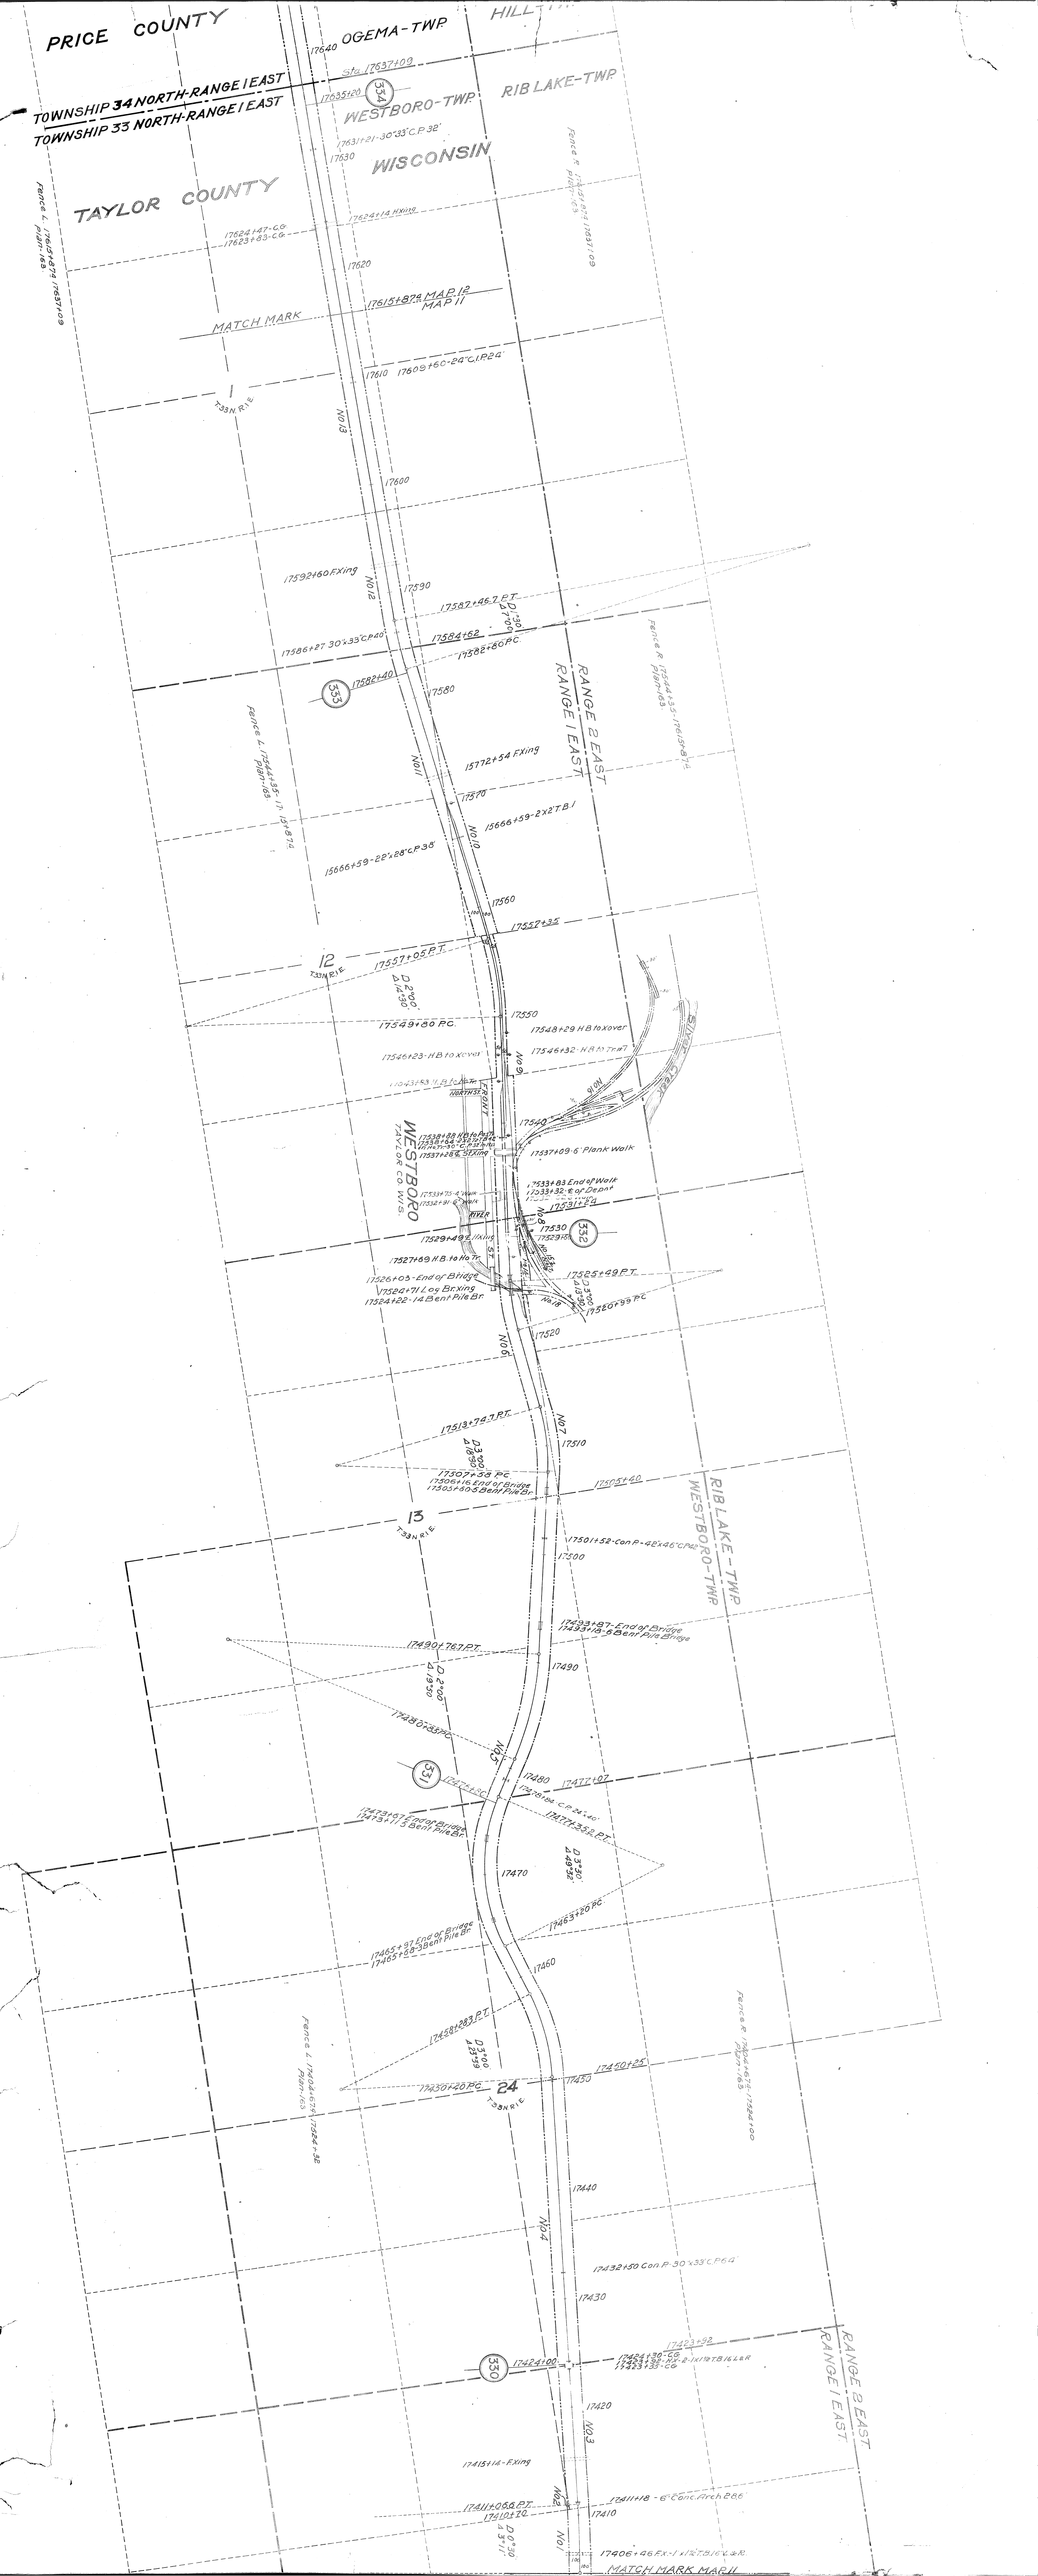
PRICE COUNTY
TOWNSHIP 34 NORTH-RANGE 1 EAST
TOWNSHIP 33 NORTH-RANGE 1 EAST
OGEMA-TWP.
HILL
WESTBORO-TWP.
RIB LAKE-TWP.
WISCONSIN
TAYLOR COUNTY
MATCH MARK
MAP 12
MAP 11
RANGE 2 EAST
RANGE 1 EAST
WESTBORO
TAYLOR CO. W.S.
RIB LAKE-TWP.
WESTBORO-TWP.
MATCH MARK MAP 11