


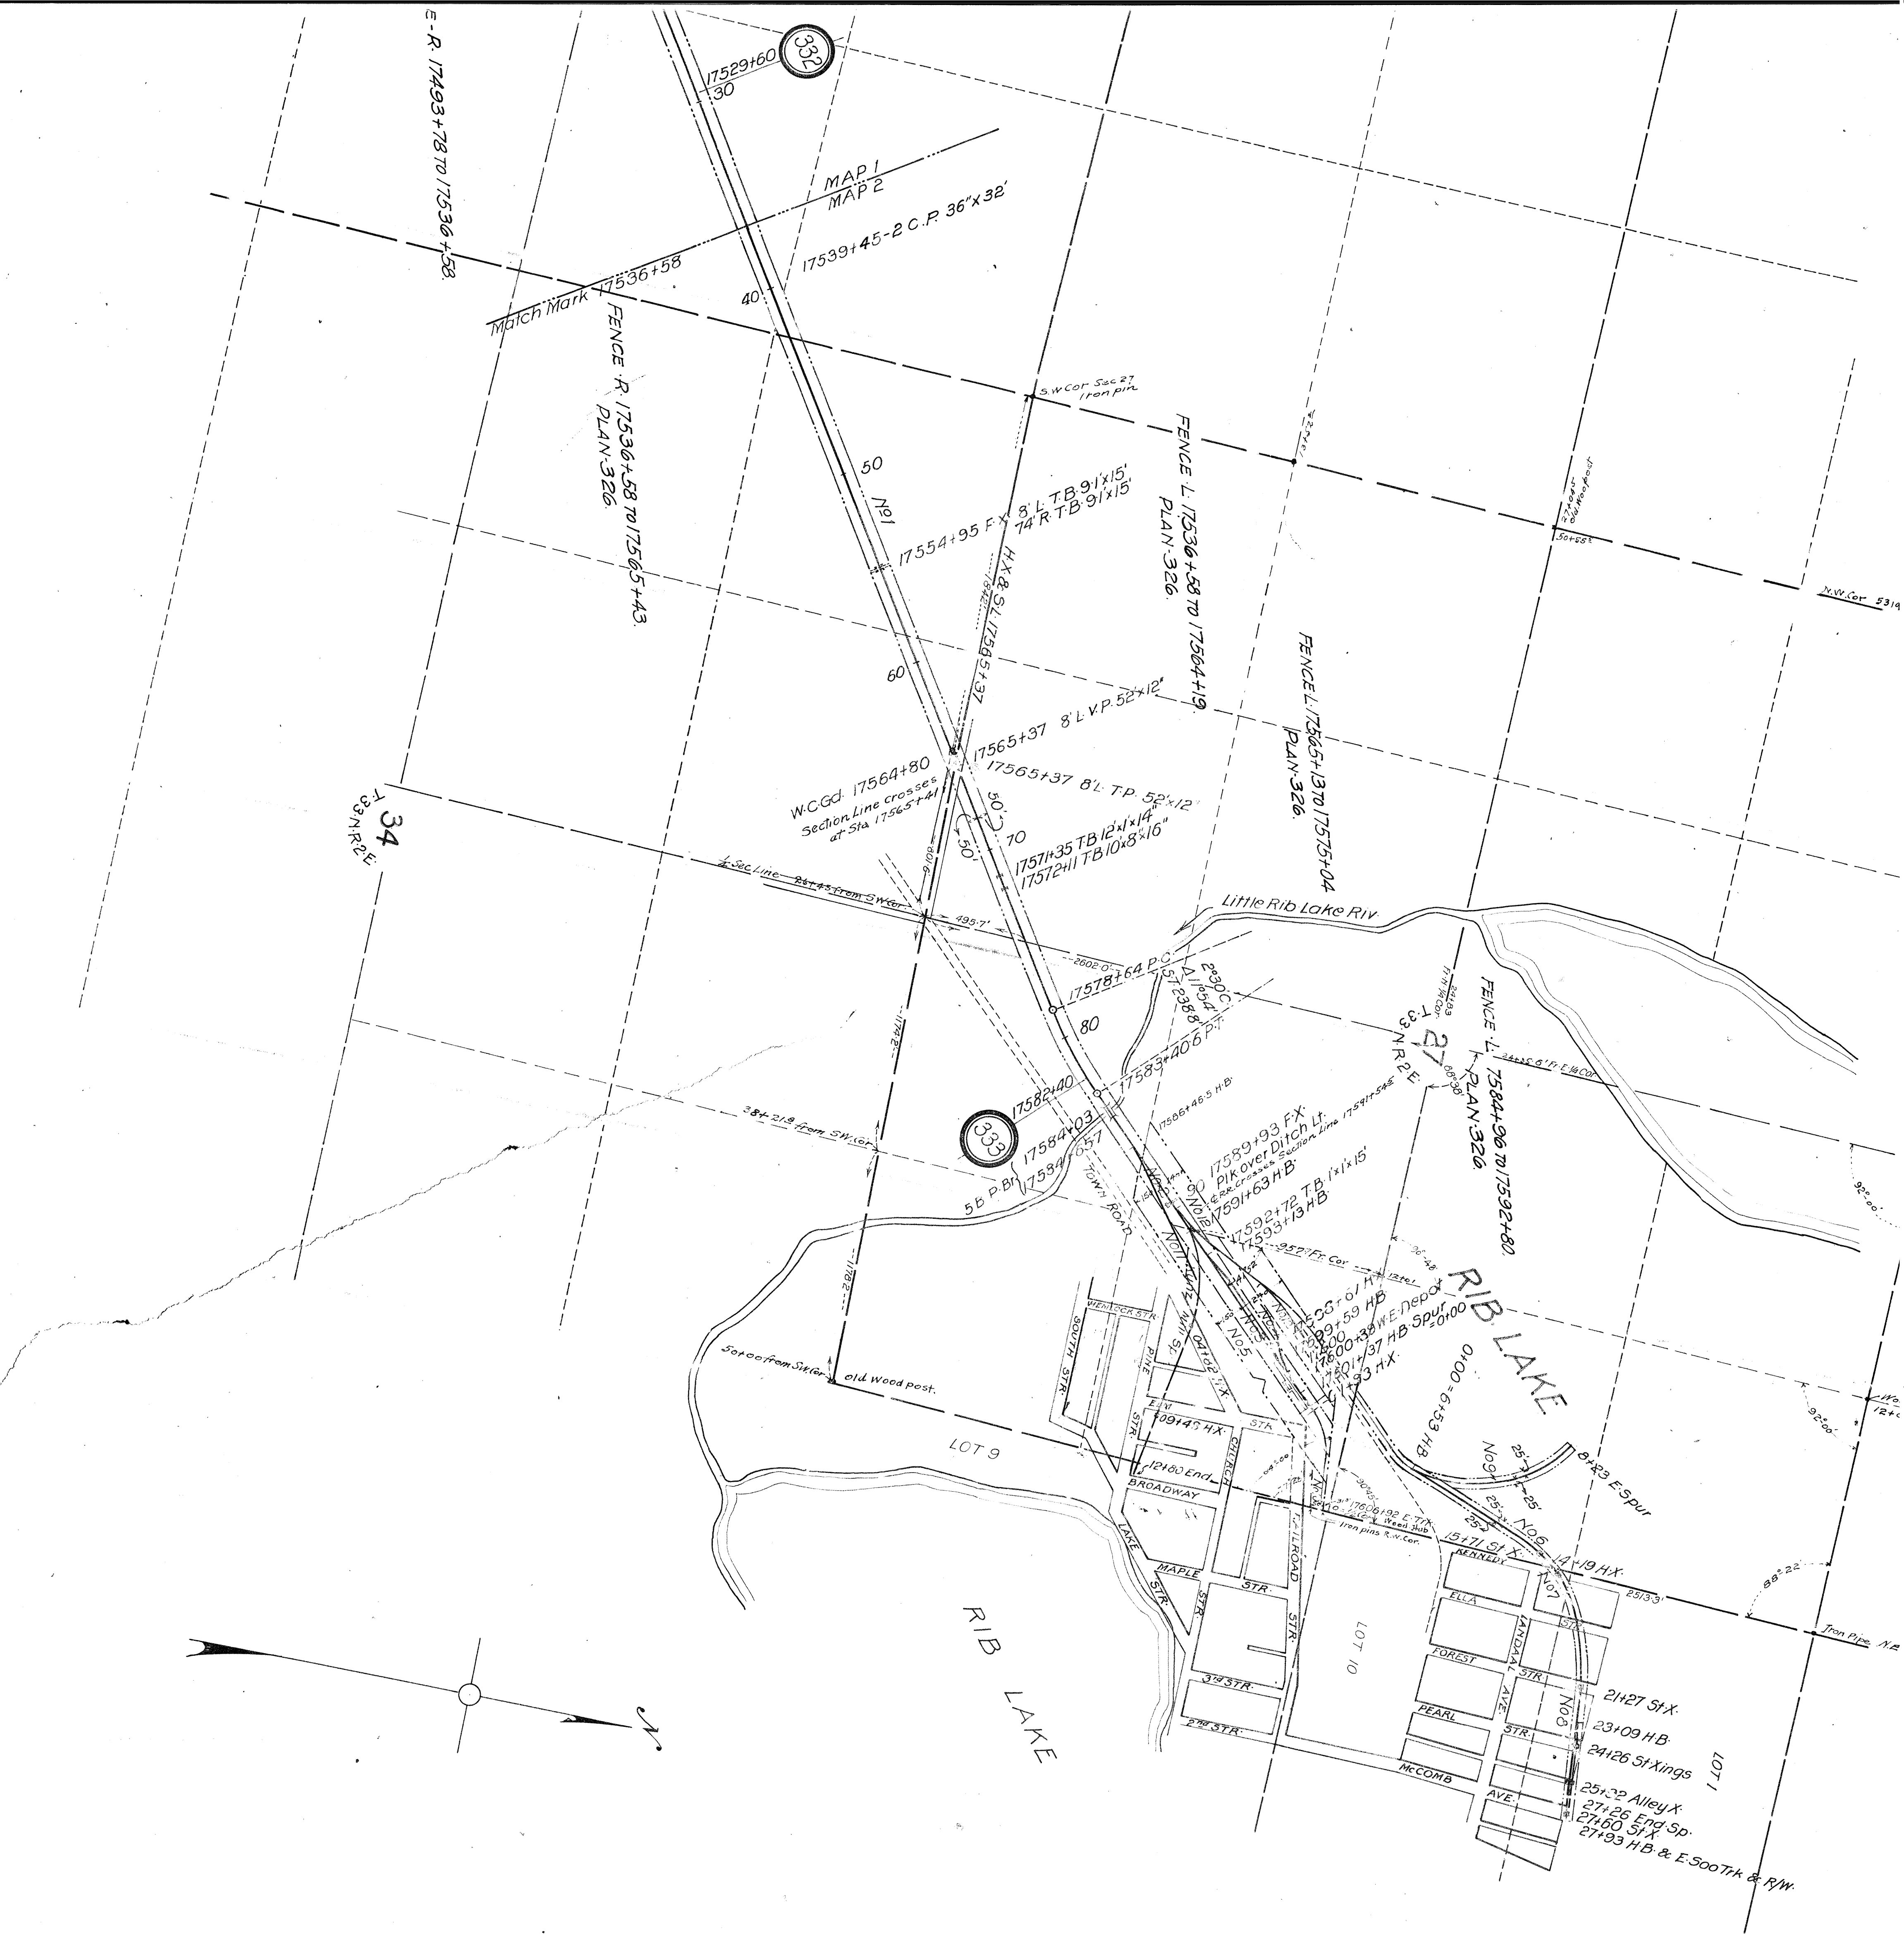

RIGHT-OF-WAY AND TRACK MAP
 WISCONSIN CENTRAL RY
 Operated by the
 MINNEAPOLIS ST PAUL & SAULT STE MARIE RY
CHELSEA TO RIB LAKE
 TAYLOR COUNTY, WISCONSIN
 Station 17325+38 to Station
 Mile Post 328 to Mile Post 334
 Scale 1 in = 400 ft. February 28/1917
 Office of Valuation Engineer
 Minneapolis, Minn.
 Drawn by G.H. Donitz Traced by G.H. Donitz
 Checked by P.C. Serunt

PLAN - 13358
 FILE - 0-40-0-5

CHELSEA TO RIB LAKE
 TAYLOR COUNTY WISCONSIN
 MILE POST 328 TO MILE POST 334