




 

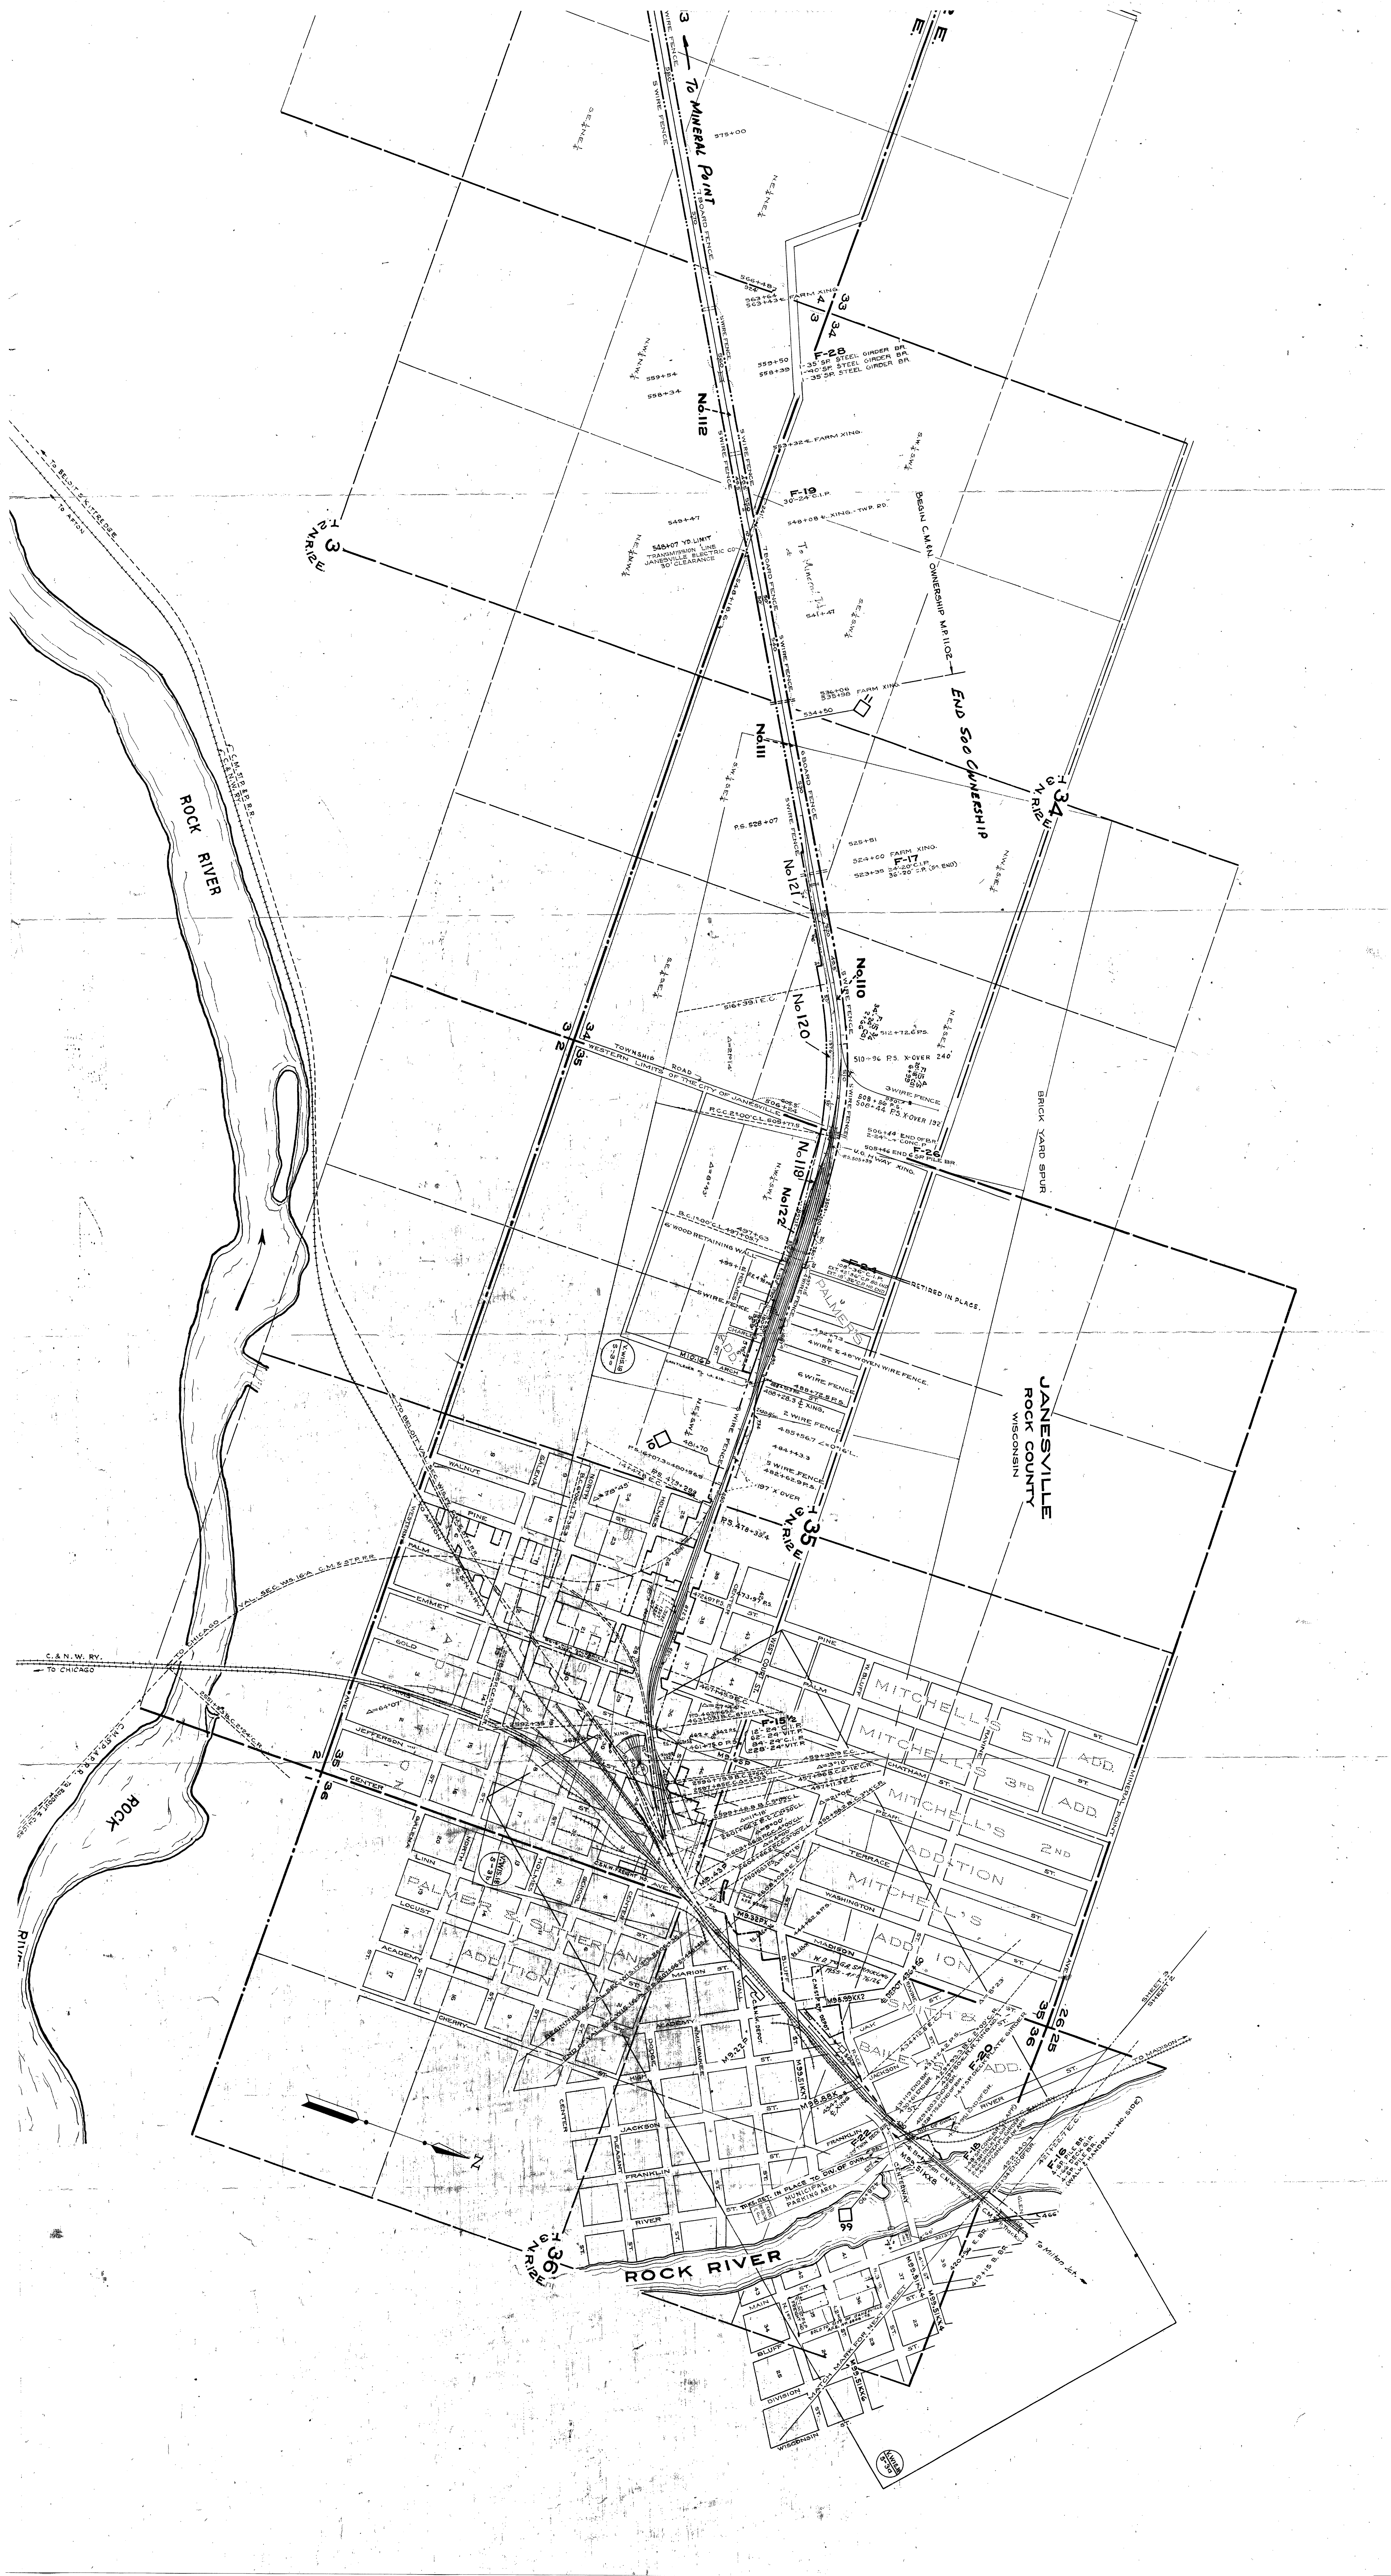

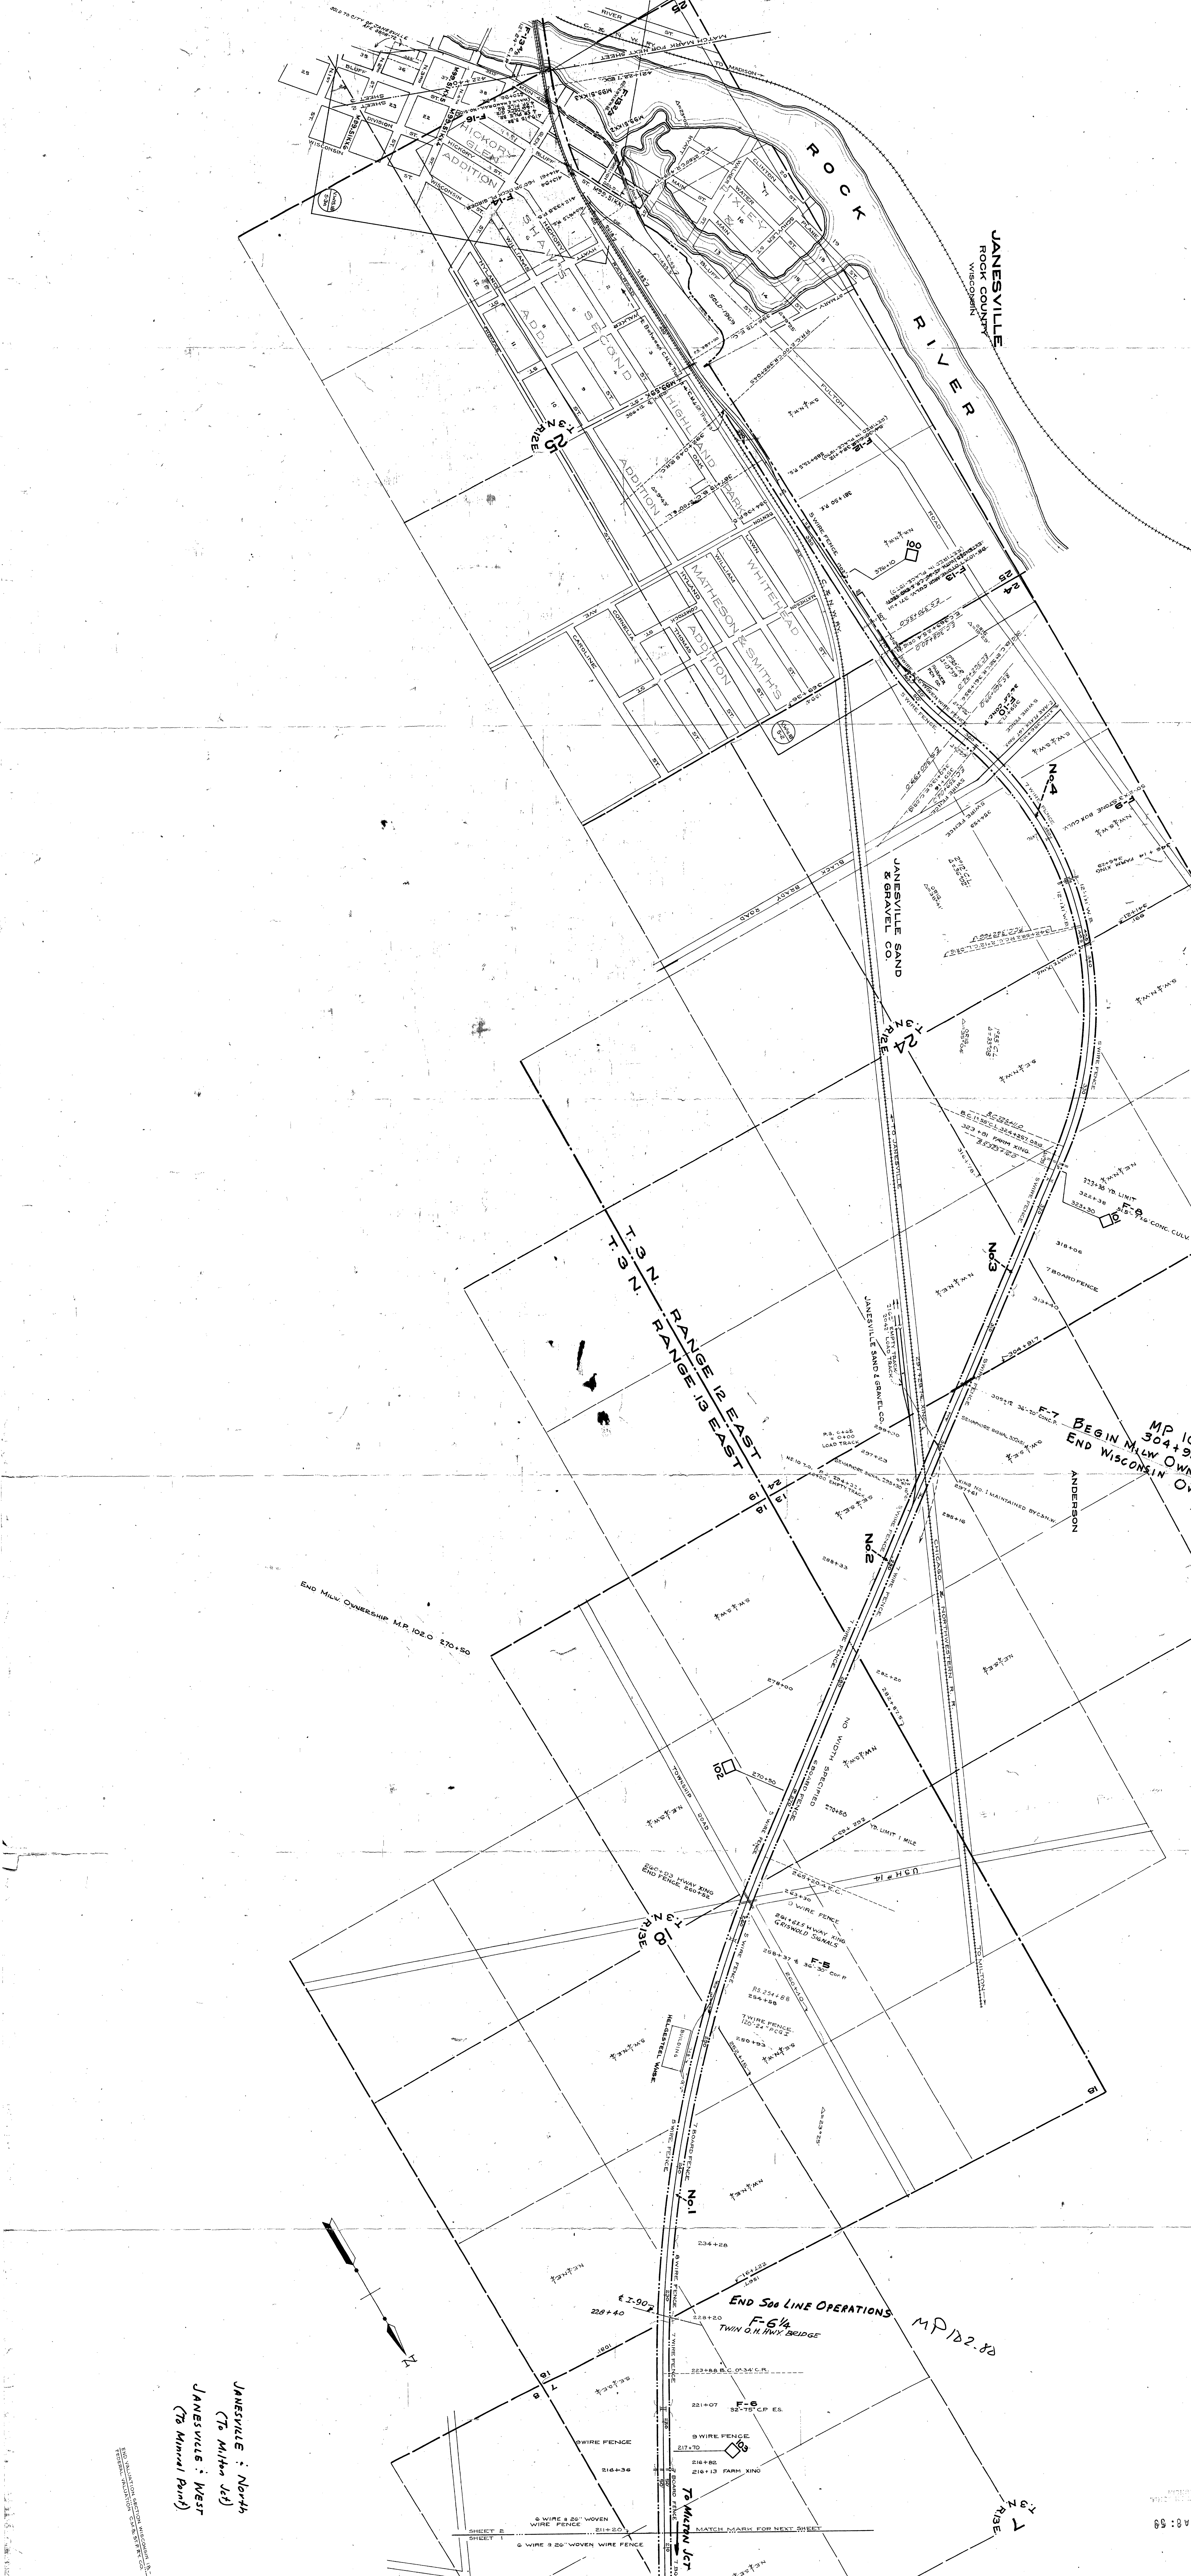

JANESVILLE : North
(To Milton Jet)
JANESVILLE : West
(To Mineral Point)

END MILW. OWNERSHIP M.P. 102.0 270+50

6 WIRE 26" WOVEN WIRE FENCE
SHEET 2
6 WIRE 26" WOVEN WIRE FENCE
SHEET 1

MATCH MARK FOR NEXT SHEET

TO MILTON JET

F-6 1/4
TWIN O.H. HWY BRIDGE

MP 102.80

T-7 RISE

MP 101.304+91.7
BEGIN MILW. OWNER
END WISCONSIN OWN

ANDERSON

F-7

304+30

304+30

INDEX MAP
VALUATION SECTION WISCONSIN 17
Scale 1 inch = 4 miles

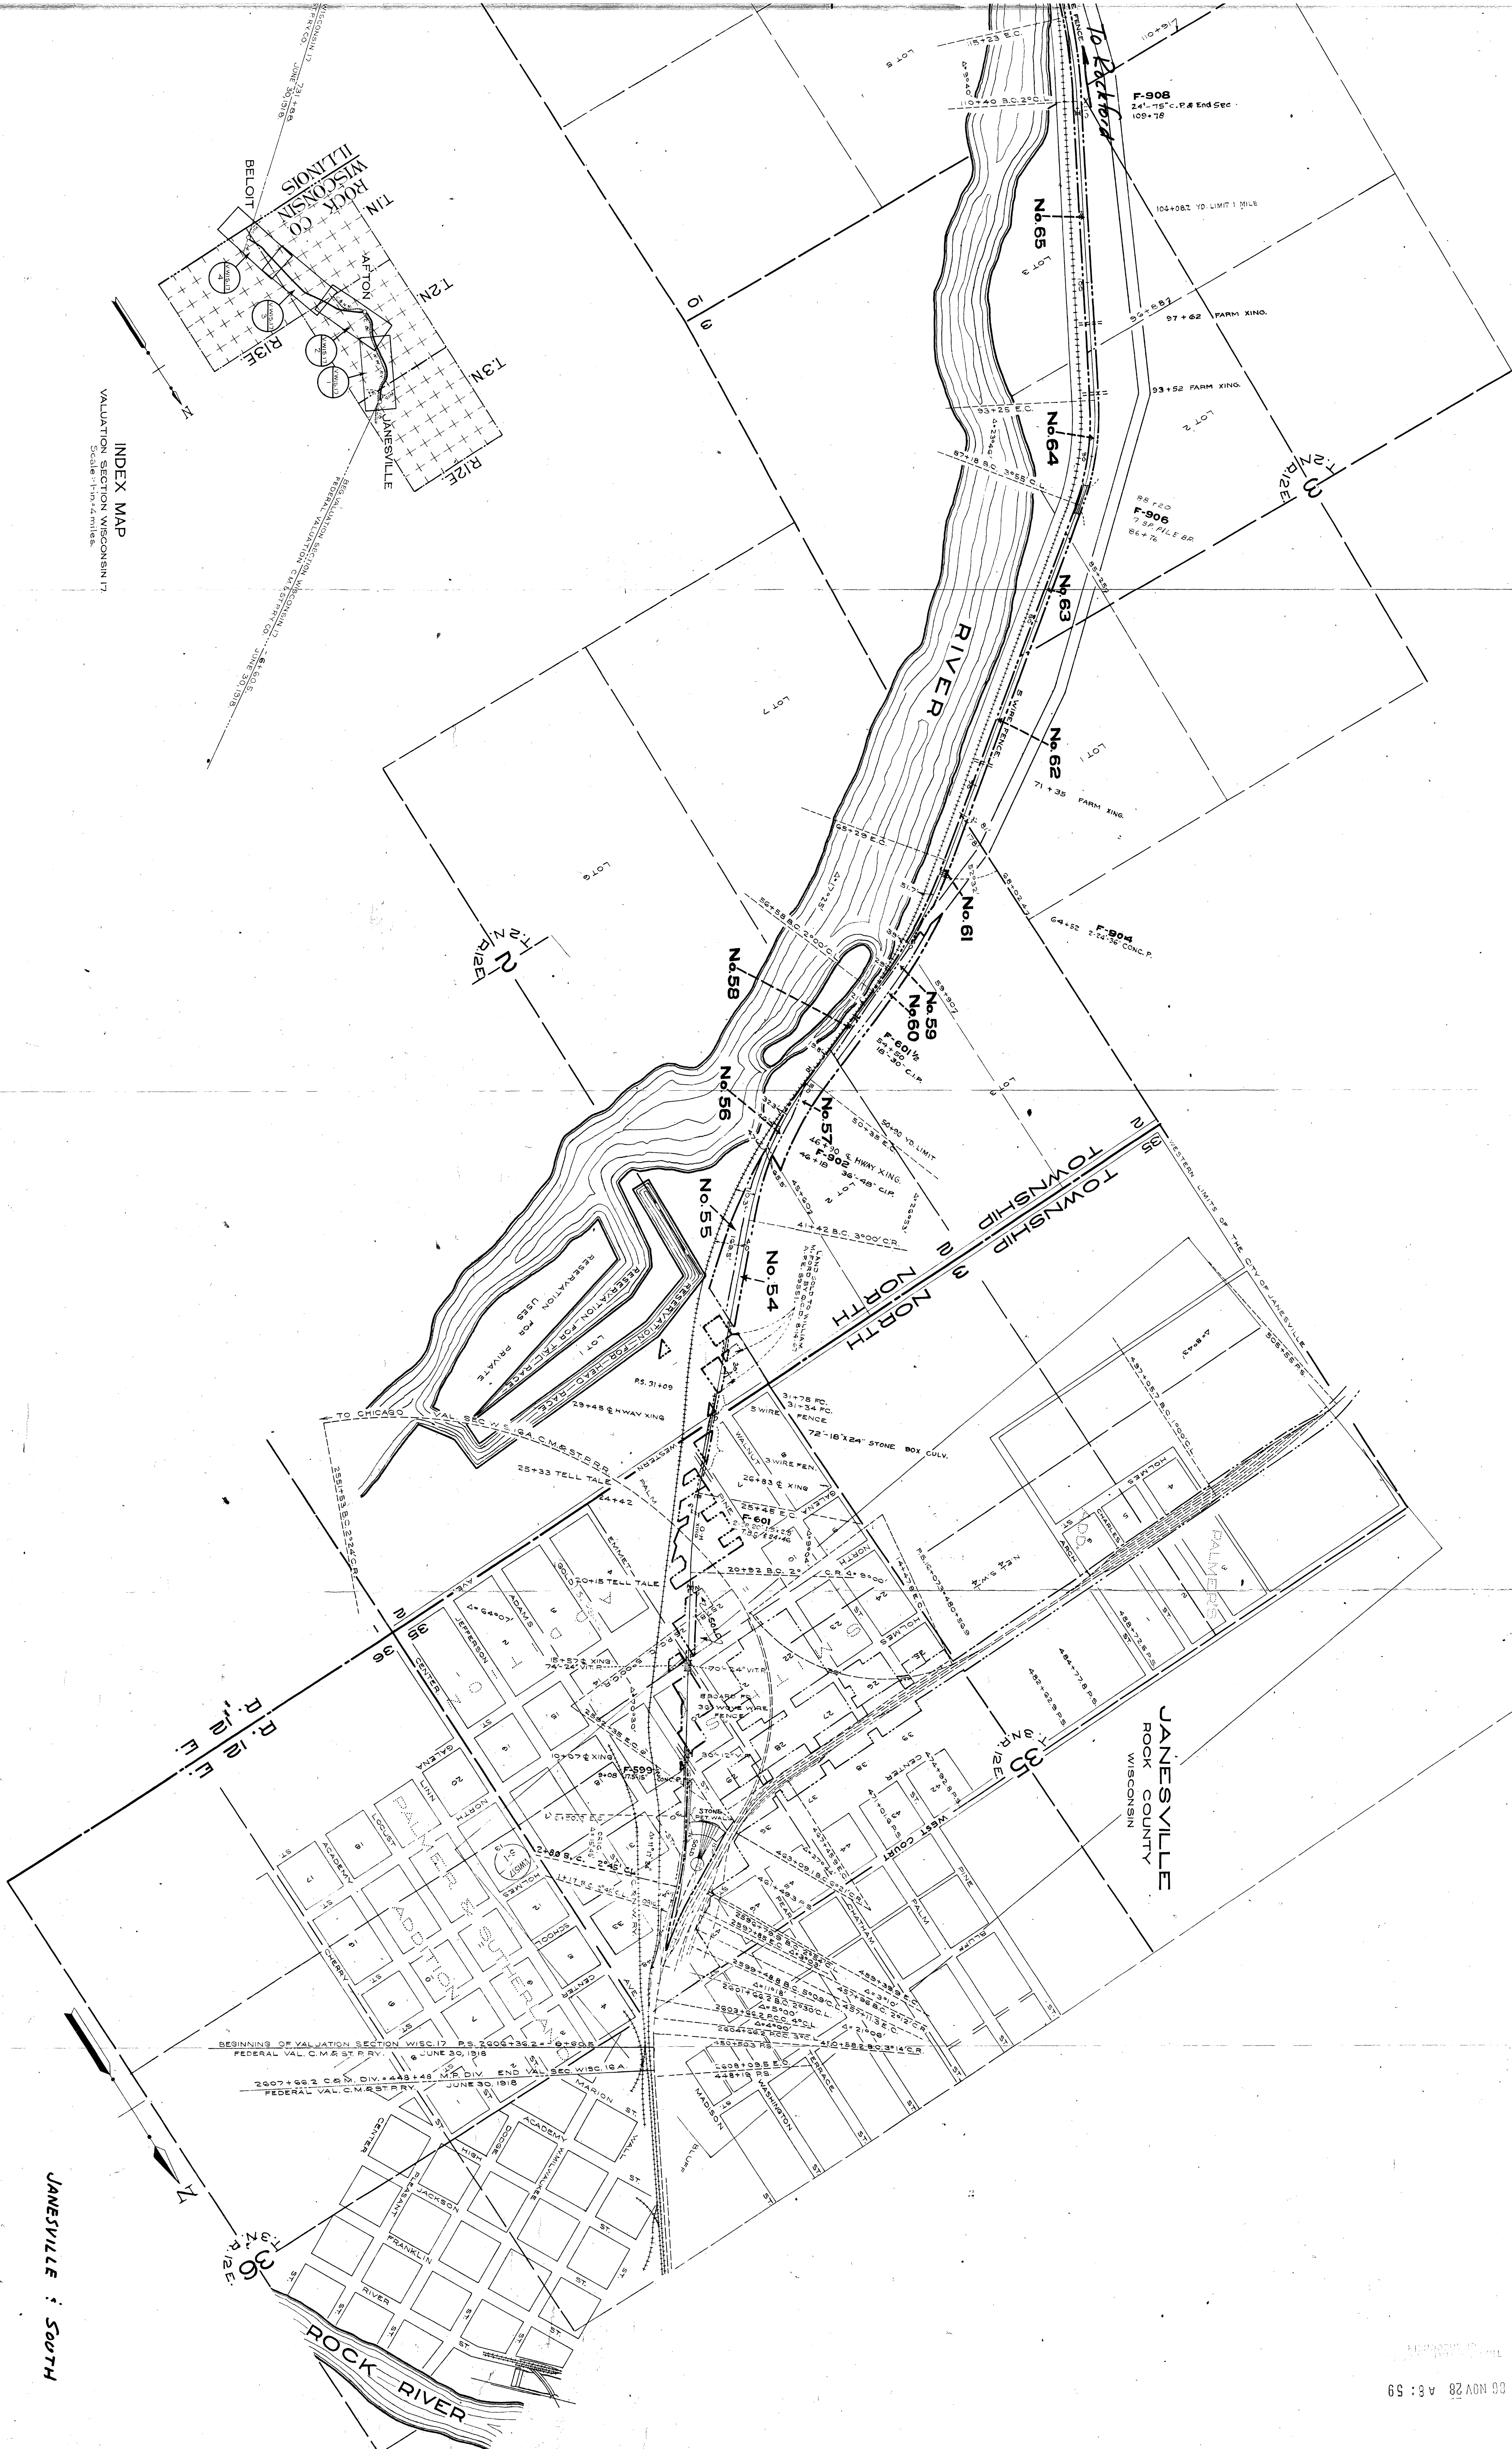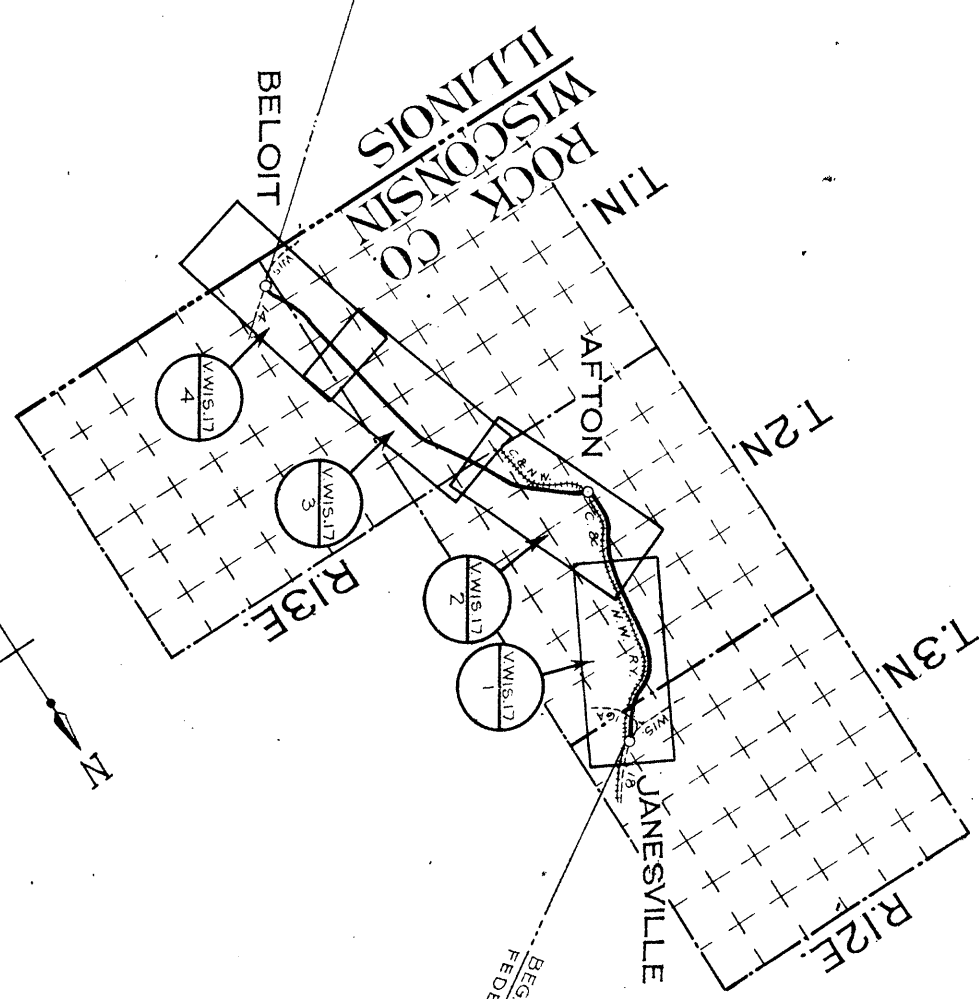






 




Checked C.A.S. Nov. 17, 1915.
Checked G.F.F. Nov. 17, 1915.

STATION MAP - TRACKS & STRUCTURES
CHICAGO AND NORTH-WESTERN RAILWAY
OPERATED BY THE
C. & N.W. RY. CO.
WISCONSIN DIVISION
JANSVILLE, WIS.
STA. 4709+00 TO STA. 4841+62.4
SCALE: 1"=100 FT.
OFFICE OF CHIEF ENGINEER
JUNE 30, 1917
V-9
S.B.B.



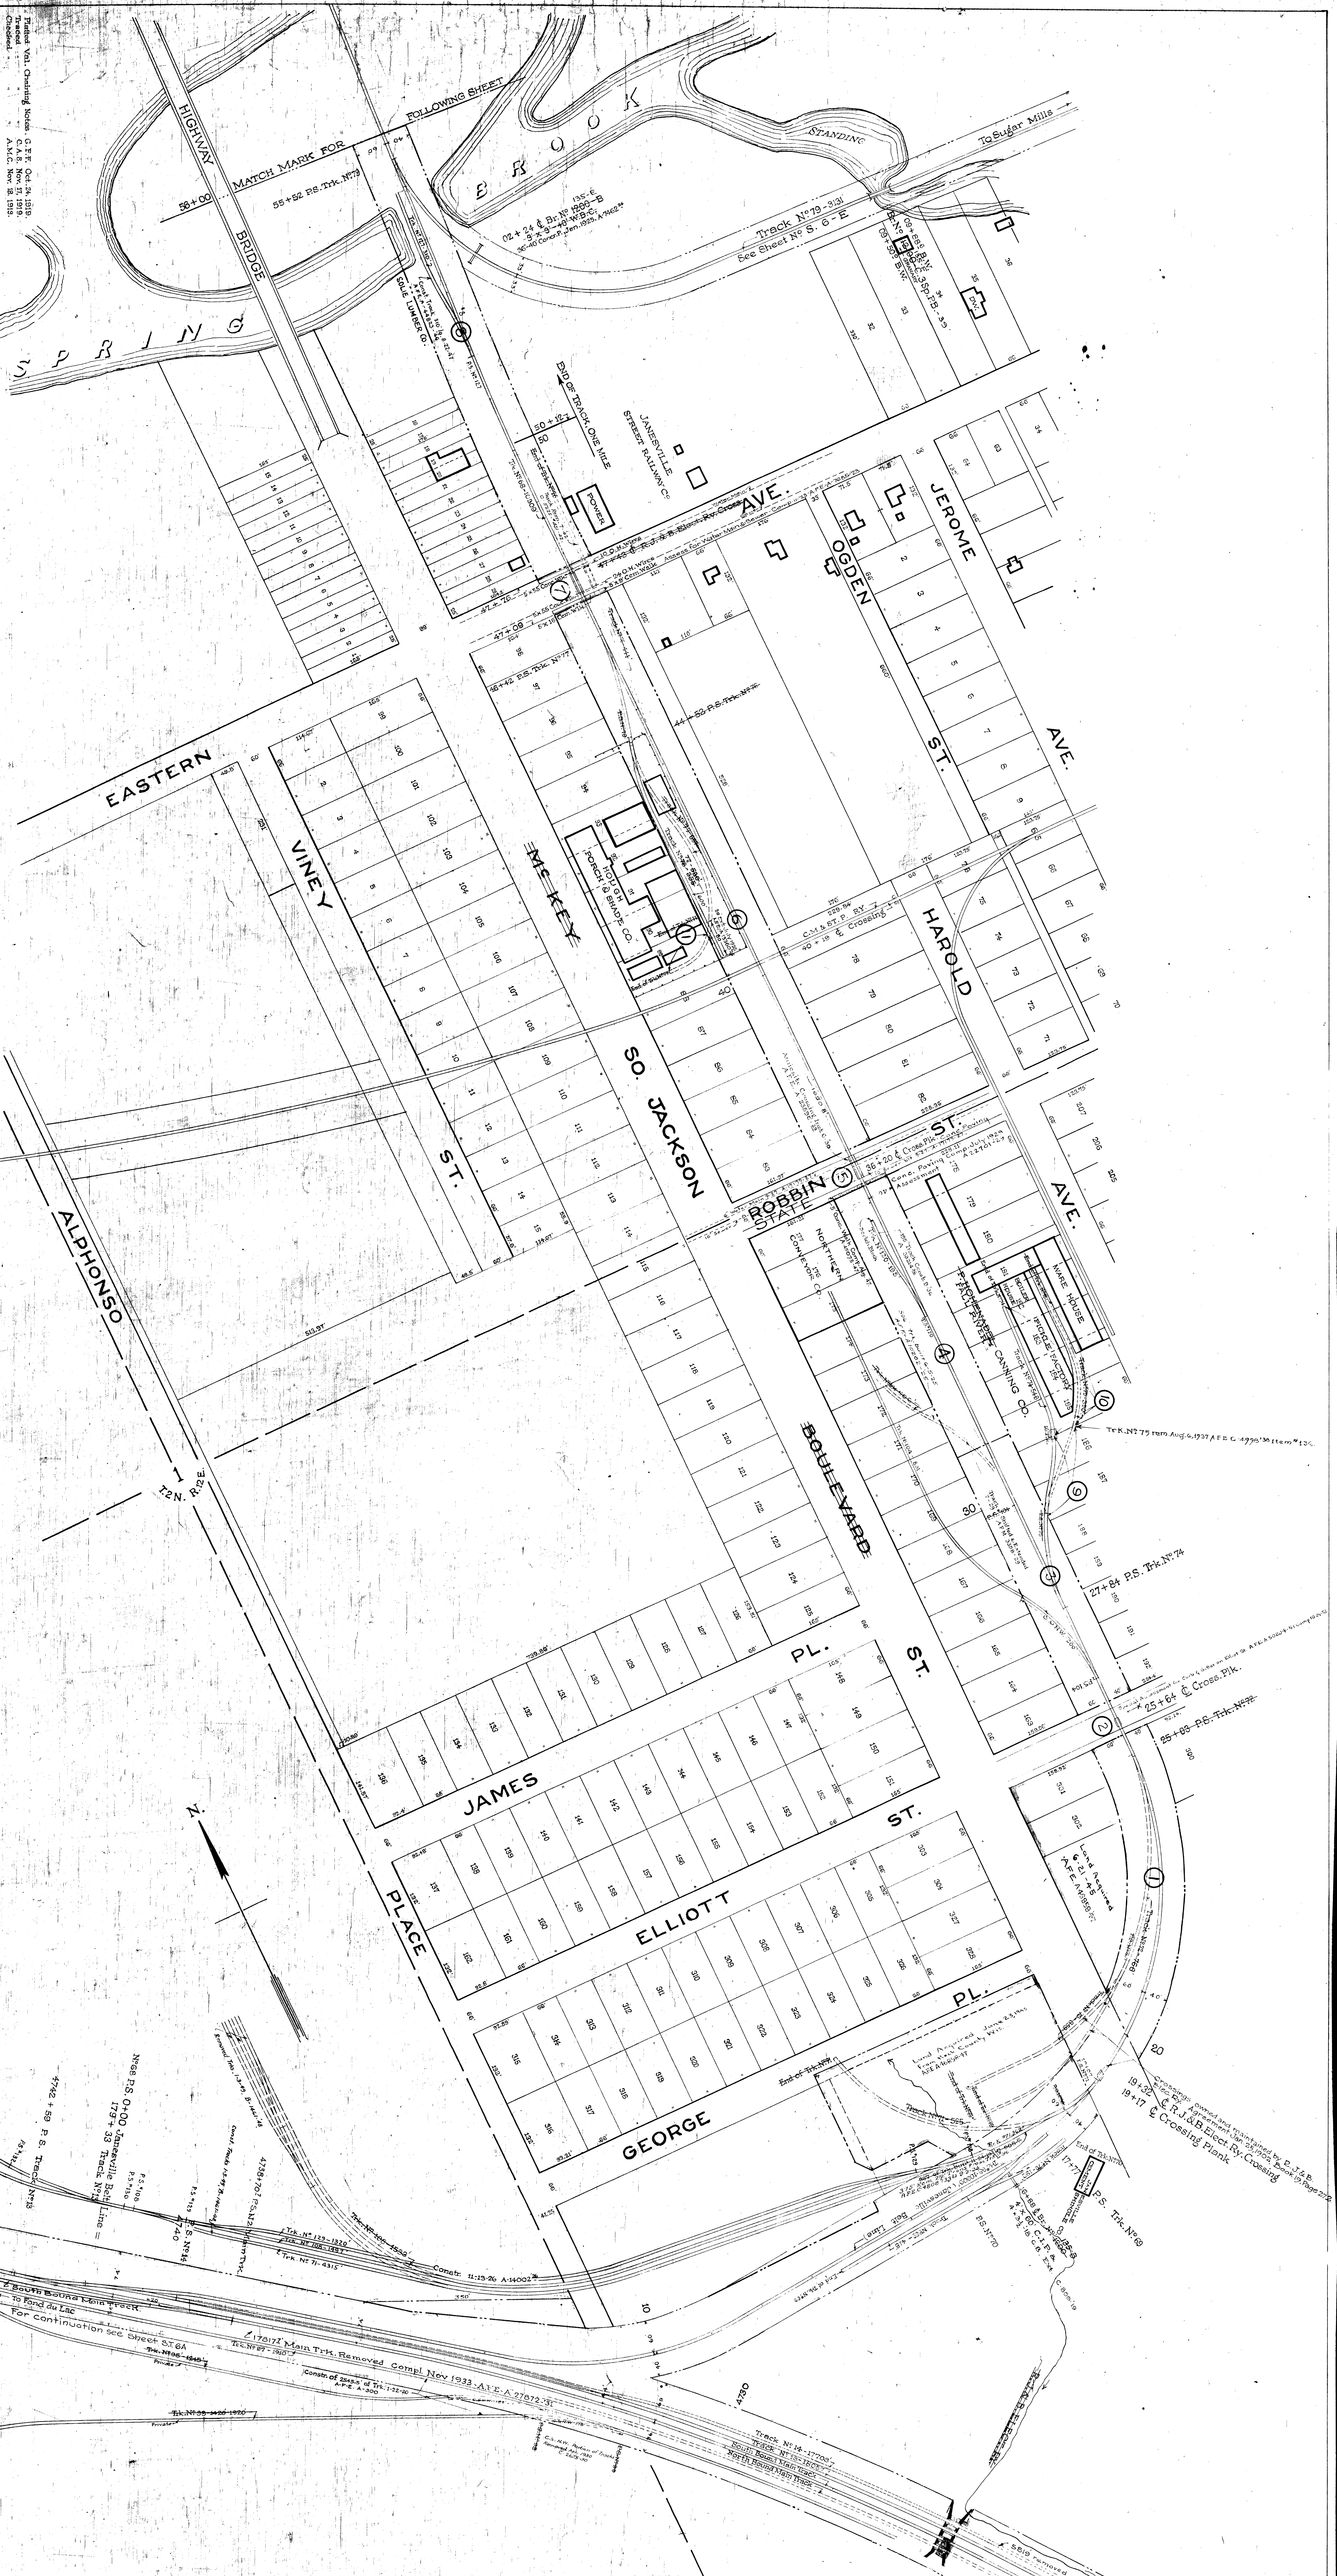

STATION MAP
LANDS-TRACKS AND STRUCTURES
CHICAGO AND NORTH-WESTERN RAILWAY
OPERATED BY THE
C. & N. W. RY. CO.
WISCONSIN DIVISION
JANESVILLE, WIS.
STA. 0+00 TO STA. 56+00
SCALE: 1 IN. = 100 FT.
OFFICE OF CHIEF ENGINEER
JUNE 30, 1917
CHICAGO, ILL.


Noted Val. Chaining Notes G.F.E. Oct. 27, 1918
A.M.S. Nov. 16, 1918


STATION MAP
LANDS-TRACKS AND STRUCTURES
CHICAGO AND NORTH-WESTERN RAILWAY
OPERATED BY THE
C. & N.-W. RY. CO.
WISCONSIN DIVISION
JANESVILLE, WIS.
STA. 56+00 TO END OF TRACK
SCALE: 1" = 100 FT.
JUNE 30, 1917
OFFICE OF CHIEF ENGINEER
CHICAGO, ILL.

 

S. 1/2 SEC. 36 - T.3N. - R.12E.

NE. 1/4 SEC. 1 - T.2N. - R.12E.

 

 

STATION MAP - TRACKS & STRUCTURES
CHICAGO AND NORTH-WESTERN RAILWAY

OPERATED BY THE
C. & N.W. RY. CO.

WISCONSIN DIVISION
JANESVILLE, WIS.


STA. 4709+00 TO STA. 4841+624
SCALE: 1"=100 FT.
OFFICE OF CHIEF ENGINEER
JUNE 30, 1917.





STATION MAP
LANDS-TRACKS AND STRUCTURES
CHICAGO AND NORTH-WESTERN RAILWAY
OPERATED BY THE
C. & N. W. RY. CO.
NOR. WIS. DIVISION
JANESVILLE, WIS.
STA. 4841+62 TO STA. 4890+00
SCALE: 1 IN. = 100 FT.
JUNE 30 1917
OFFICE OF CHIEF ENGINEER



 

**JANESVILLE
ROCK CO., WIS.**

LANDS, TRACKS & STRUCTURES
STATION MAP
CHICAGO, MILWAUKEE & ST. PAUL RY. CO.


OPERATED BY THE
CHICAGO, MILWAUKEE & ST. PAUL RY. CO.
MINERAL POINT DIVISION
STATION 2523+60 TO STATION 2530+15
SCALE 1" = 100 FT.
DEC. 31, 1917.
OFFICE OF CHIEF ENGINEER
CHICAGO, ILLINOIS.






**JANESVILLE
ROCK CO., WIS.**
STATION MAP
LANDS, TRACKS & STRUCTURES

CHICAGO, MILWAUKEE & ST. PAUL RY. CO.
OPERATED BY THE
CHICAGO, MILWAUKEE & ST. PAUL RY. CO.
MINERAL POINT DIVISION
STATION 366.60
TO STATION 415.00
SCALE 1/4" = 100 FT.
DEC. 21, 1917.
OFFICE OF CHIEF ENGINEER
CHICAGO, ILLINOIS.

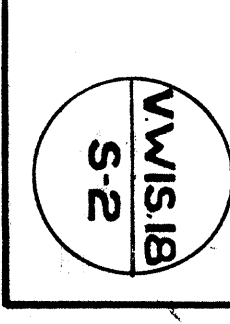

 


JANESVILLE
ROCK CO., WIS.
STATION MAP
TRACKS & STRUCTURES
CHICAGO, MILWAUKEE & ST. PAUL RY. CO.
OPERATED BY THE
CHICAGO, MILWAUKEE & ST. PAUL RY. CO.
MINERAL POINT DIVISION
STATION 415+00
SCALE: 1/4" = 100 FT.
OFFICE OF CHIEF ENGINEER
CHICAGO, ILLINOIS






JANESVILLE
ROCK CO., WIS.
STATION MAP
TRACKS & STRUCTURES
OPERATED BY THE
CHICAGO, MILWAUKEE & ST. PAUL RY. CO.
MINERAL POINT DIVISION
TO STATION 519+00
SCALE: 1"=100 FT.
OFFICE OF CHIEF ENGINEER
CHICAGO, ILLINOIS



 

STATION MAP
LANDS-TRACKS AND STRUCTURES
CHICAGO AND NORTH-WESTERN RAILWAY

OPERATED BY THE
C. & N. W. RY. CO.
MADISON DIVISION
JANESVILLE, WIS.
STA. 2+315 TO STA. 43+75
SCALE: 1" = 100 FT.
JUNE 30, 1917
OFFICE OF CHIEF ENGINEER
CHICAGO, ILL.

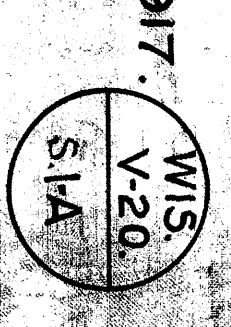




Drawing by C. & N.W. Ry. Co.
Drawing by C. & N.W. Ry. Co.

Sheet No. 1A of
C. & N.W. Ry.
from Survey Station 31+38
to Survey Station 38+00
Valuation Engineer

STATION MAP
LAND-TRACKS AND STRUCTURES
CHICAGO AND NORTH-WESTERN RAILWAY
OPERATED BY THE
C. & N.W. RY. CO.
MADISON DIVISION
JANEVILLE, WIS.
STA. 3+98 TO STA. 38+00
SCALE: 1 IN. = 100 FT.
OFFICE OF CHIEF ENGINEER
CHICAGO, ILL.
JUNE 30, 1917

